



BRD 459


NE 51/12A

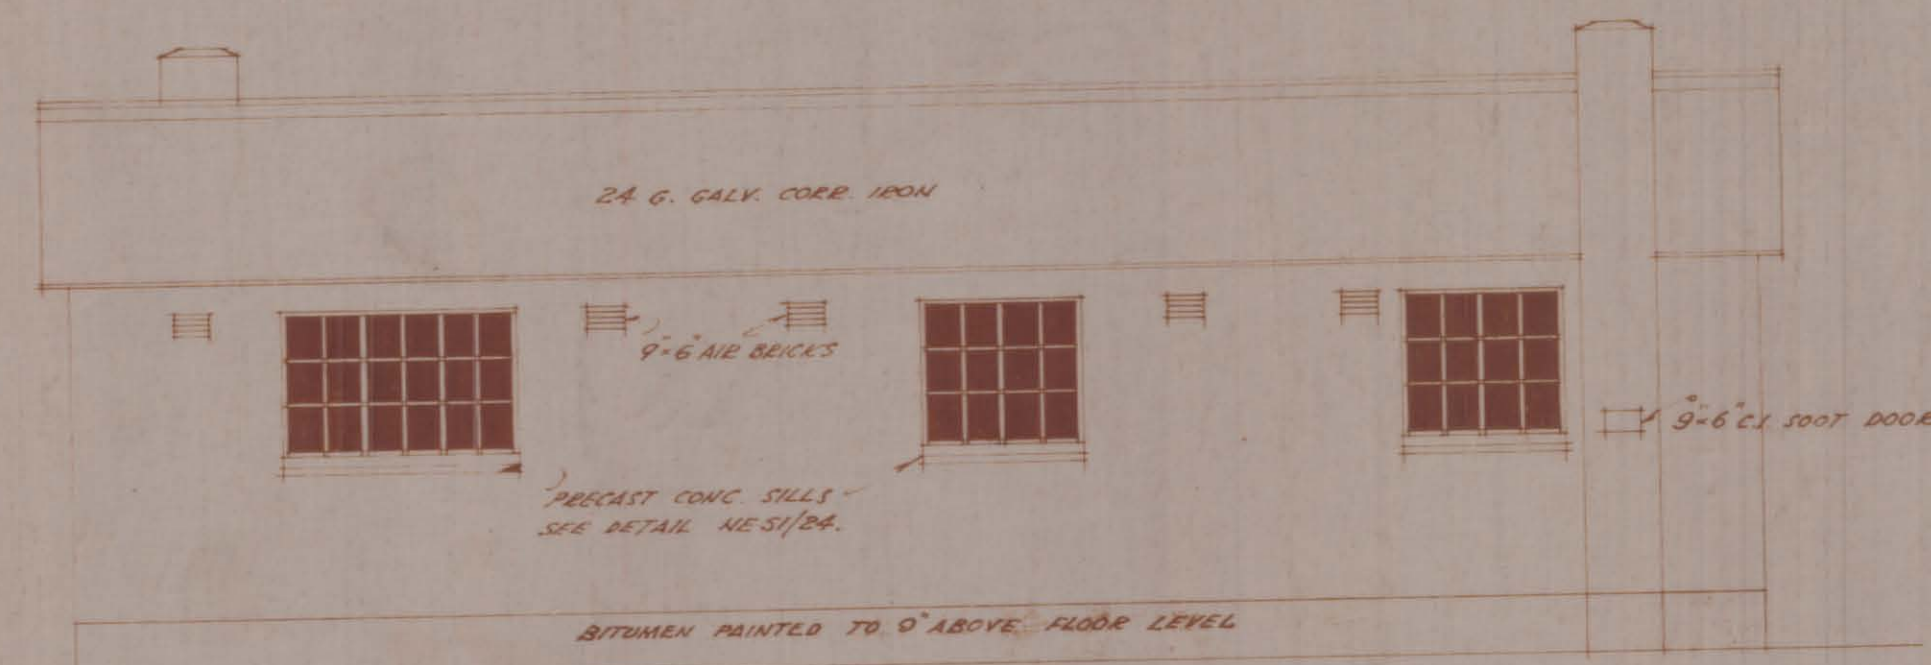


FRONT OR REAR ELEVATION

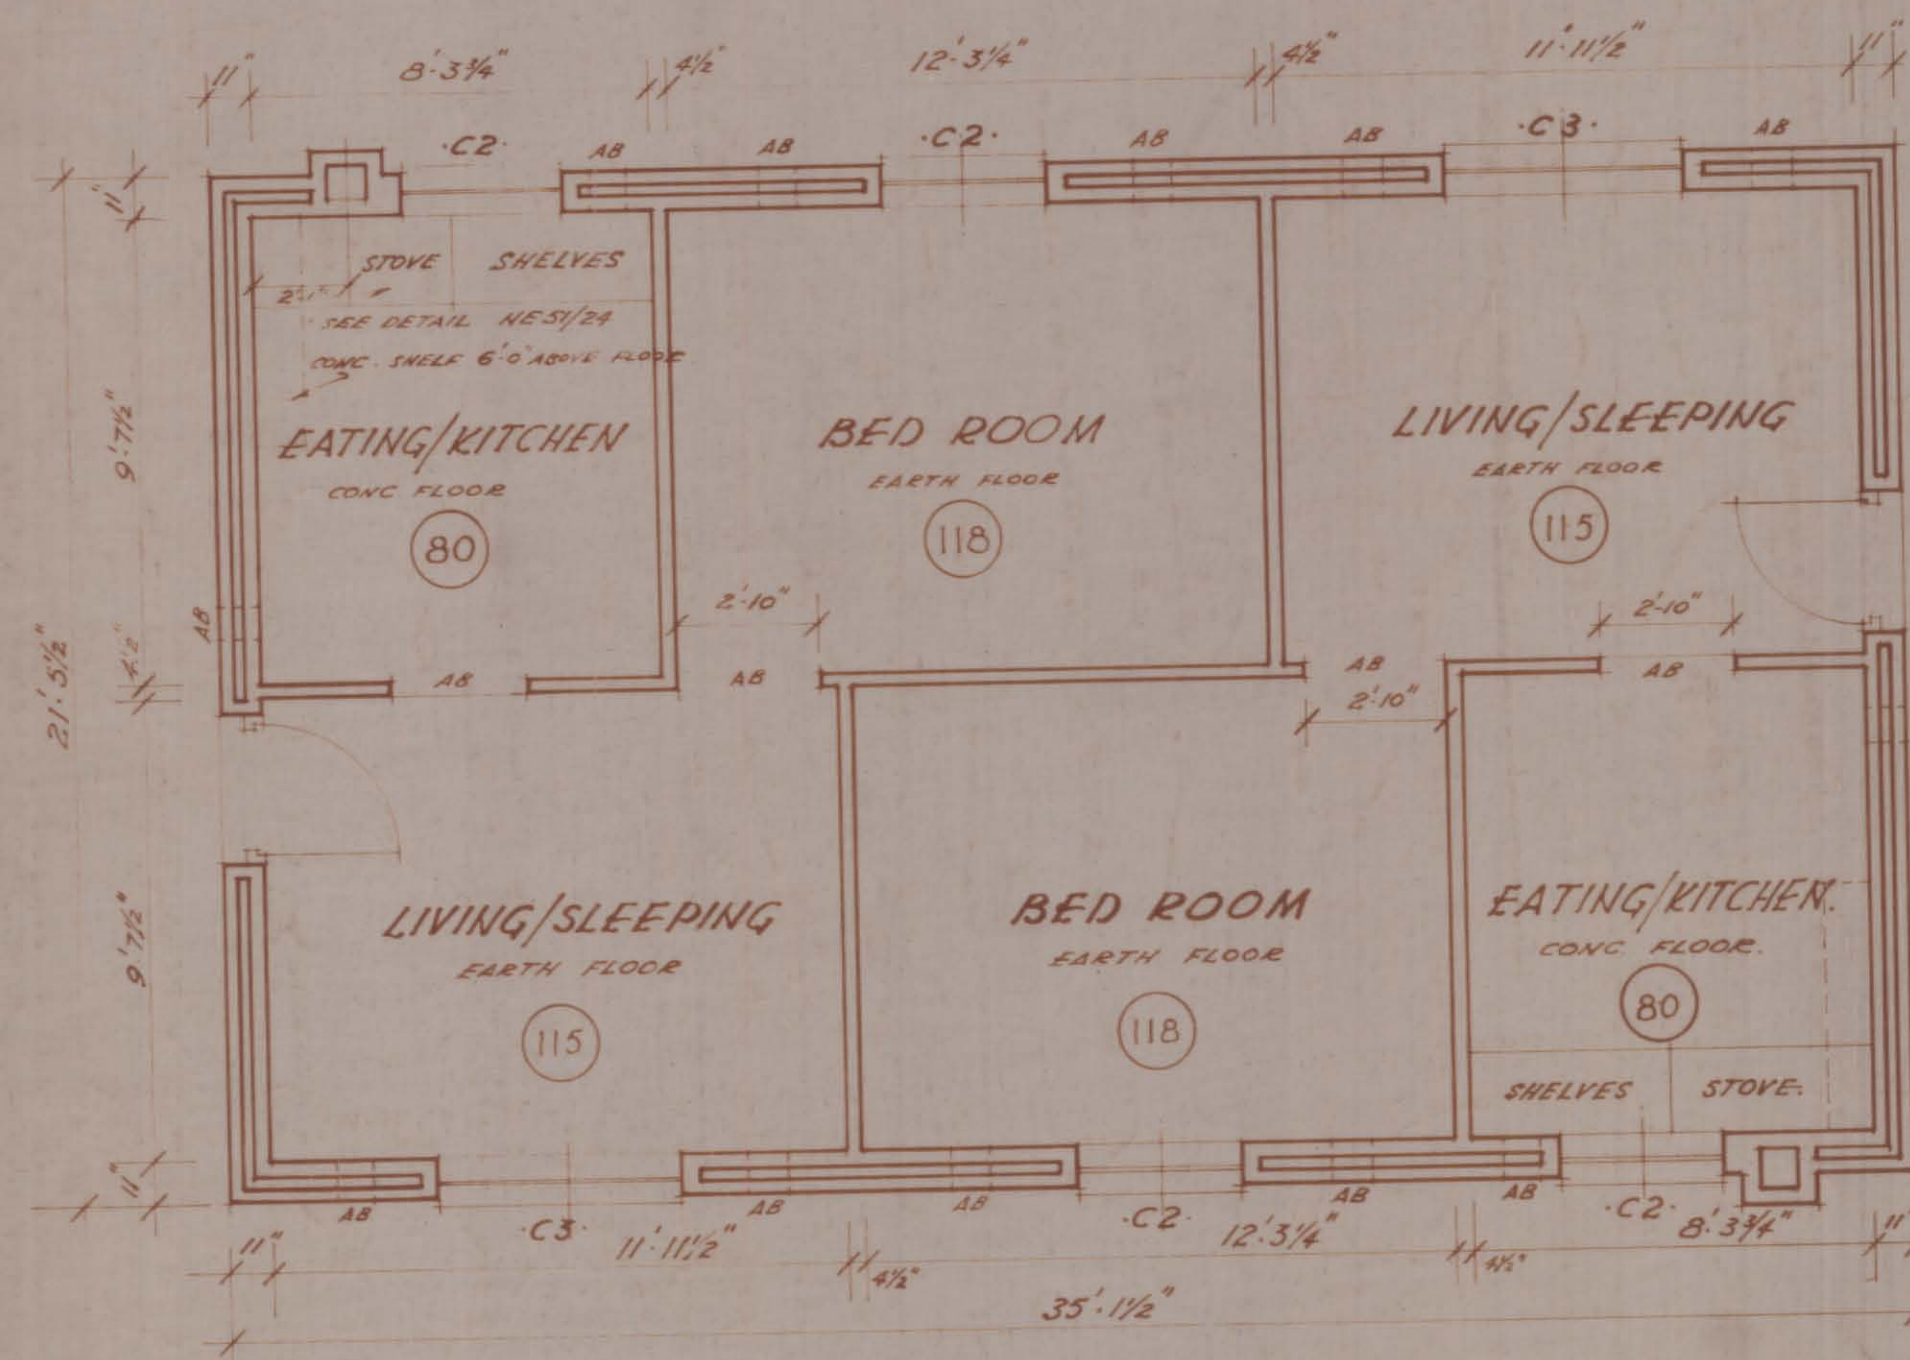


PLAN

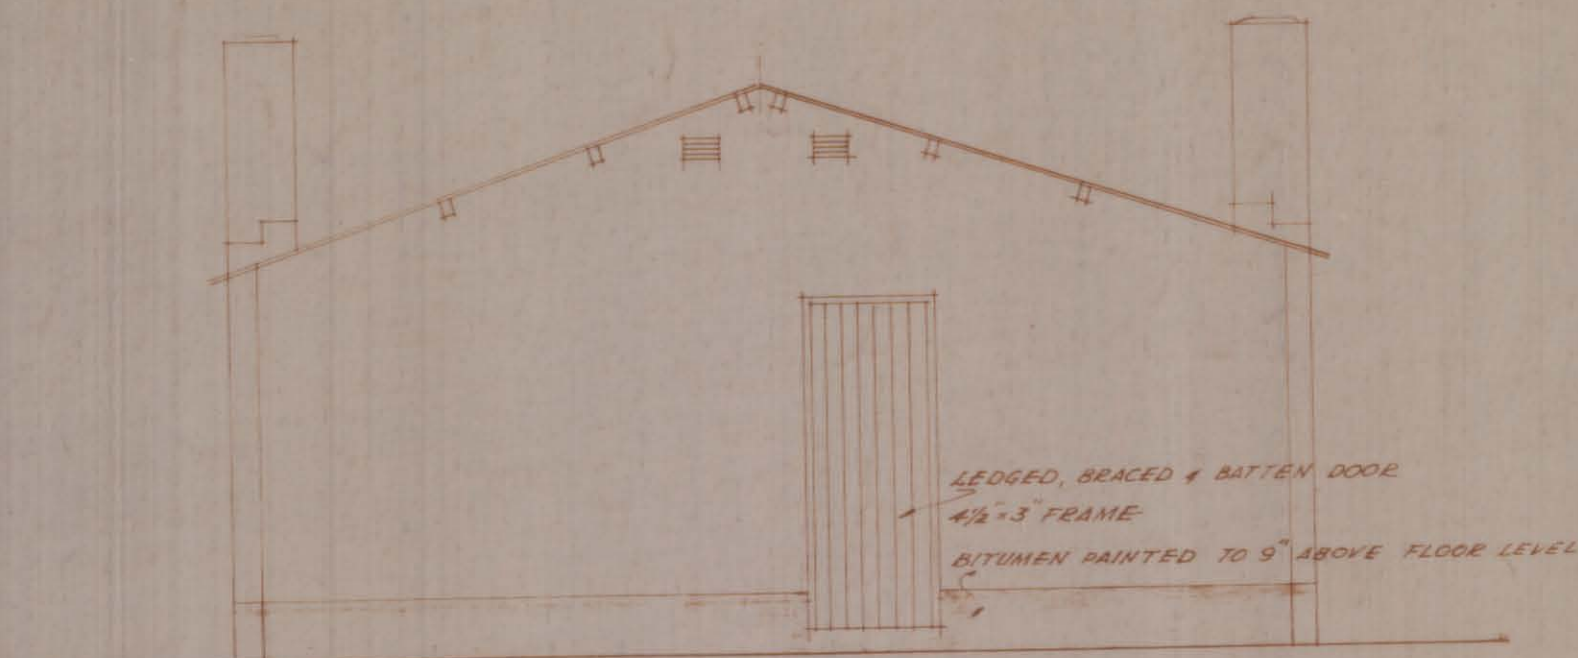

SIDE ELEVATION

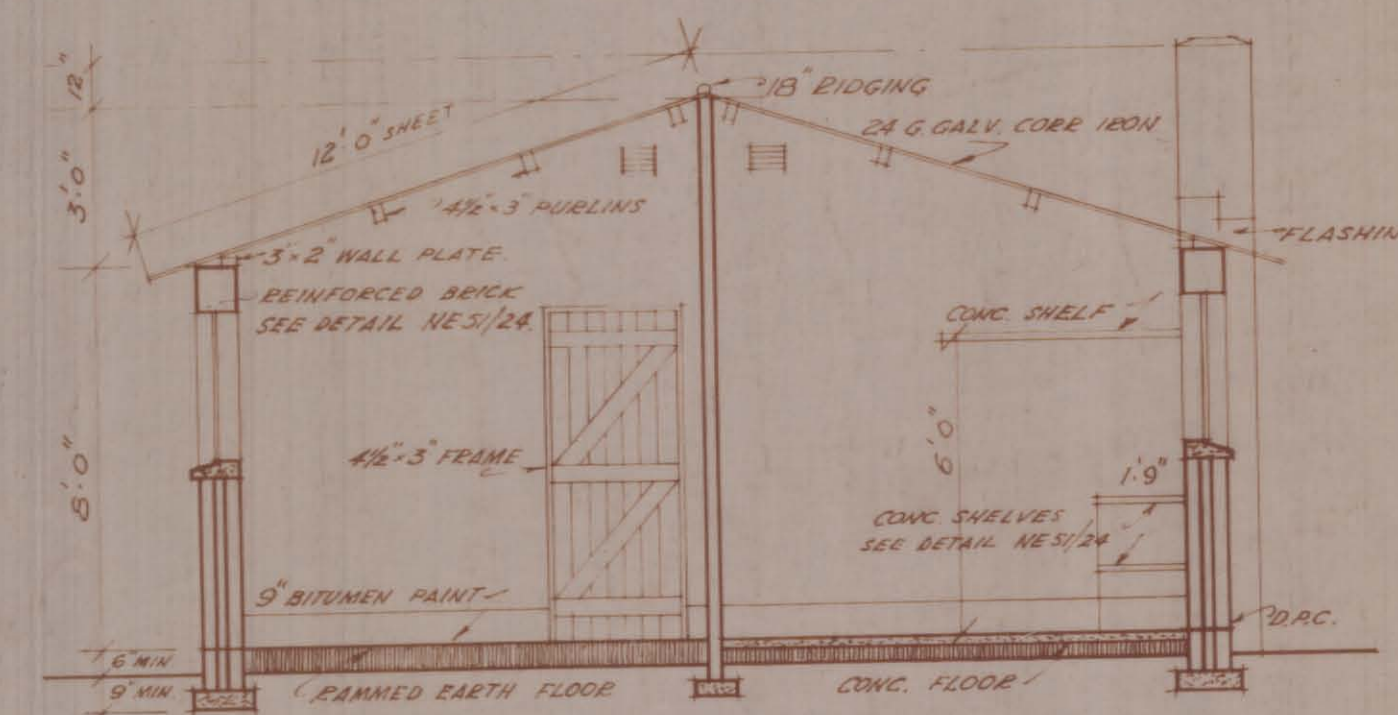

SECTION A-A

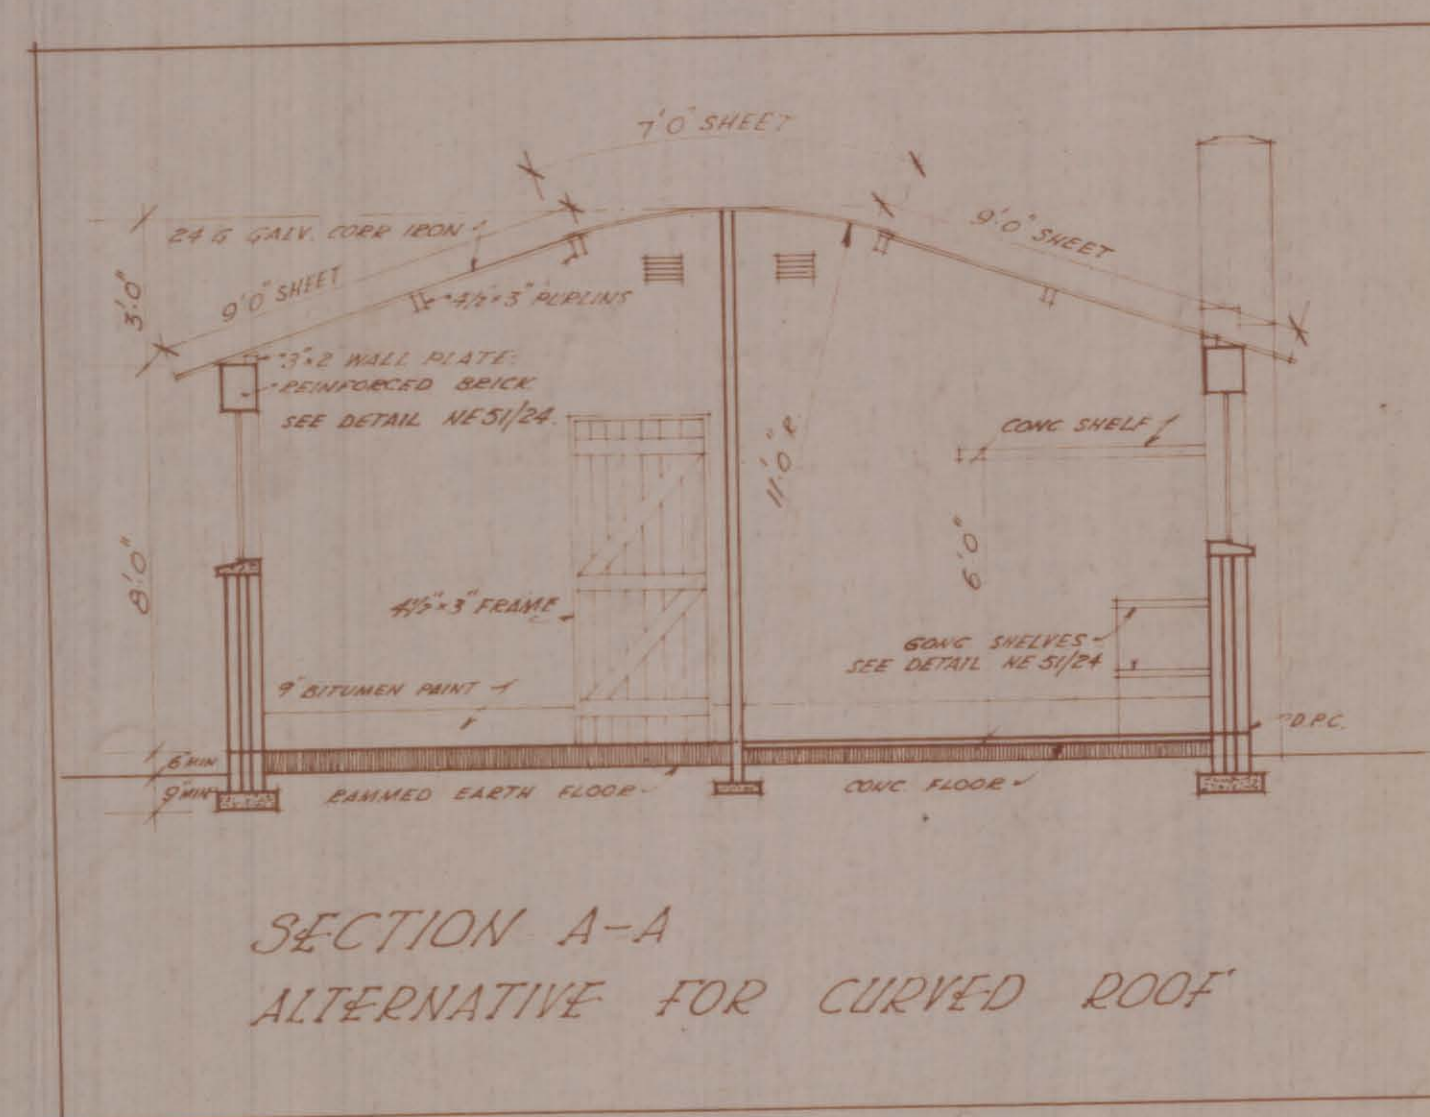SECTION A-A
ALTERNATIVE FOR CURVED ROOF

BR-D-459

NATIONAL HOUSING AND
PLANNING COMMISSION
PRETORIA

CHIEF TECHNICAL OFFICER

ARCHITECT

P.P. & D. MERWE

DRAWN

DATE

12/7/51

SCALE

1/4" = 1'-0"

NON-EUROPEAN HOUSE
WITH 2 ROOMS AND
DINING/KITCHEN SEMI
TOTAL AREA 754 SQ. FT.

NE 51/12A

NATIONAL HOUSING AND
PLANNING COMMISSION
PRETORIA

P.P. & D. MERWE
BR-D-459
NE 51/12A

NON-EUROPEAN HOUSE
WITH 2 ROOMS + KITCHEN
SEMI (754 SQ. FT.)

12-07-1951