



DSPACE

<https://dspace.org/>

**Permacul[tec]ture - growing for the future: creating
intervention for the rapid new urbanisation of the
Johannesburg city**



Fok, Clinton

2009-07-15T12:04:59Z

<http://hdl.handle.net/10539/7093>




SITE STRIP SECTION
SCALE 1:200

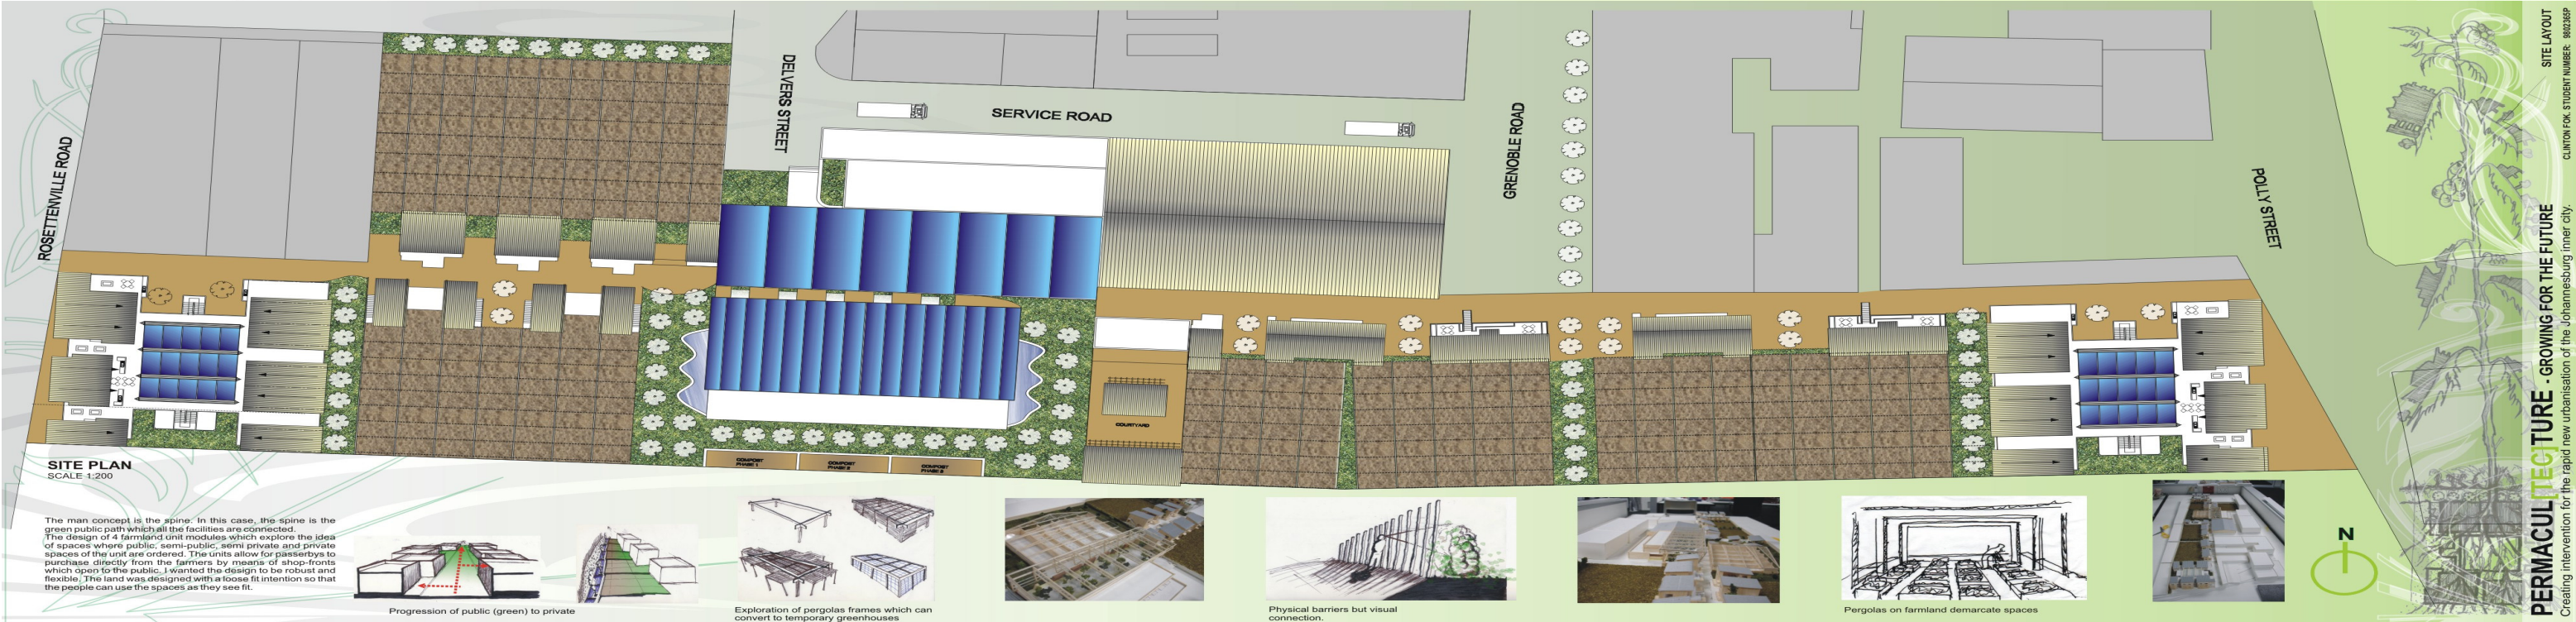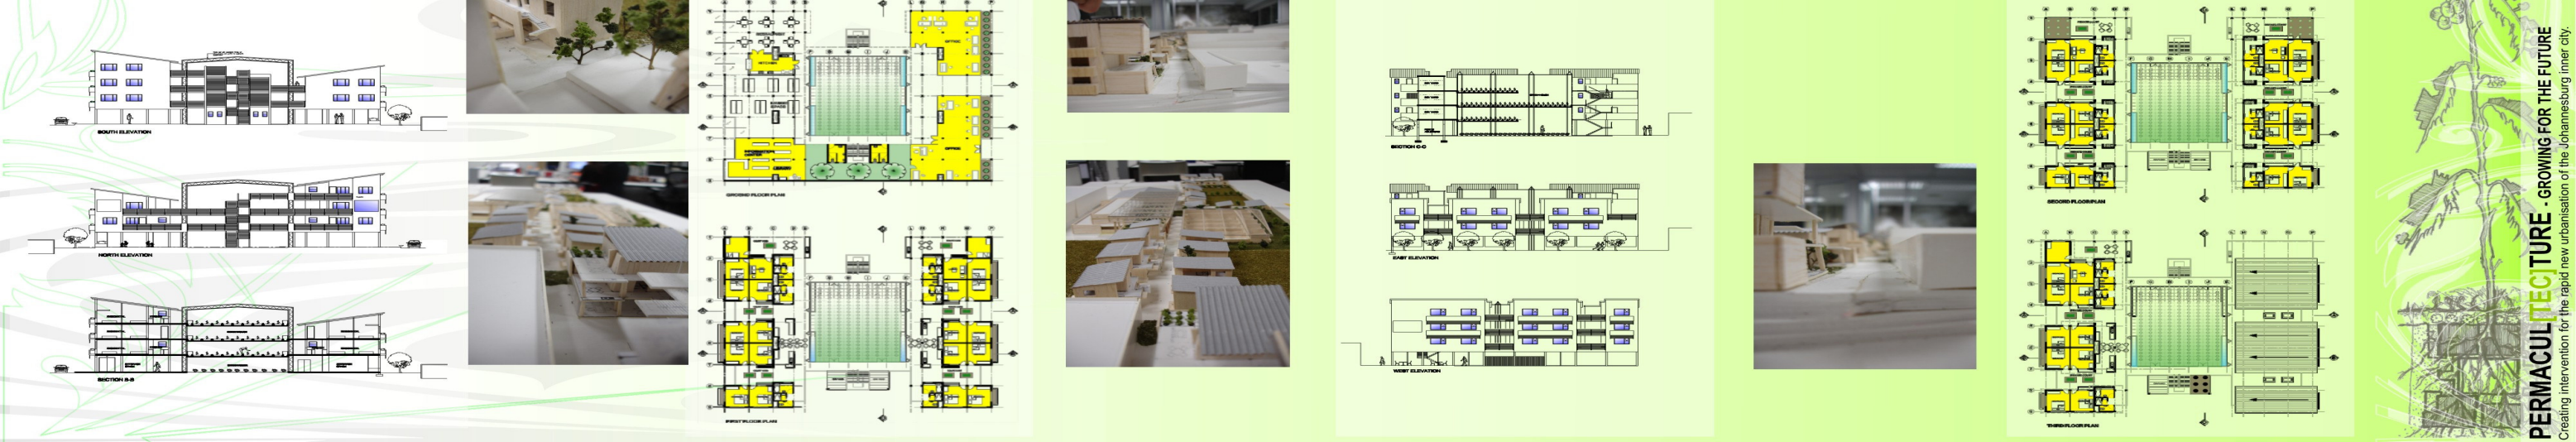


SITE PLAN
SCALE 1:200

The main concept is the spine. In this case, the spine is the green public path which all the facilities are connected. The design of 4 farmland unit modules which explore the idea of spaces where public, semi-public, semi-private and private spaces of the unit are ordered. The units allow for passerbys to purchase directly from the farmers by means of shop-fronts which open to the public. I wanted the design to be robust and flexible. The land was designed with a loose fit intention so that the people can use the spaces as they see fit.

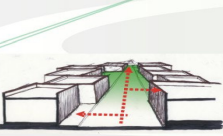


Progression of public (green) to private

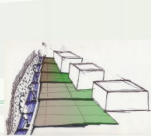

Exploration of pergolas frames which can convert to temporary greenhouses



Physical barriers but visual connection.

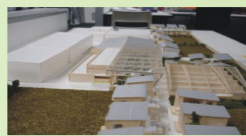

Pergolas on farmland demarcate spaces

