


https://dspace.org/

Studio 7: Proposed New Building for the Departments of Architecture and Fine Arts University of the Witwatersrand Johannesburg. Preliminary Sketch Plans. 20/02/1955


Fassler, J; Howie, W D; Shunn, J; Tomaselli, V; Herbert, G ...

2014-11-13
http://hdl.handle.net/10539/15883


Downloaded from a DSpace repository. https://dspace.org/

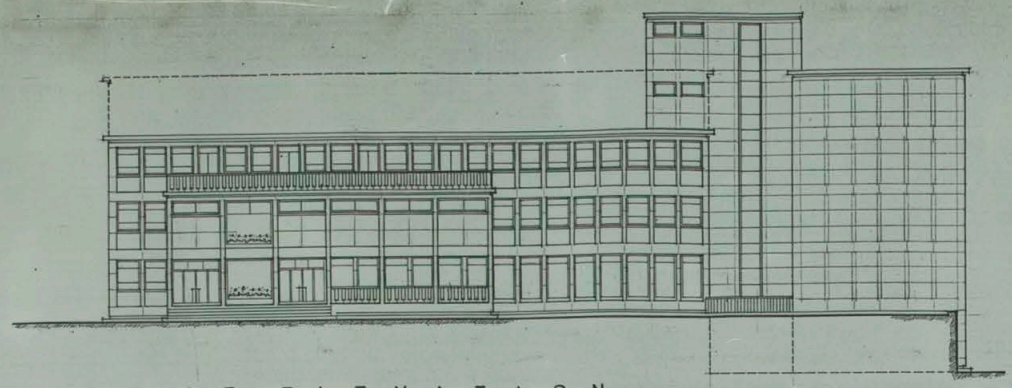


EAST ELEVATION

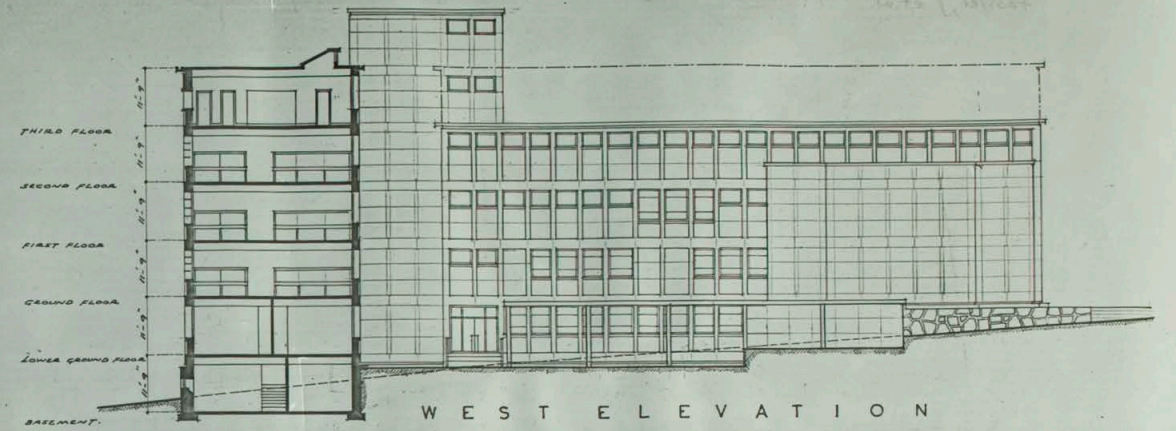


WEST ELEVATION

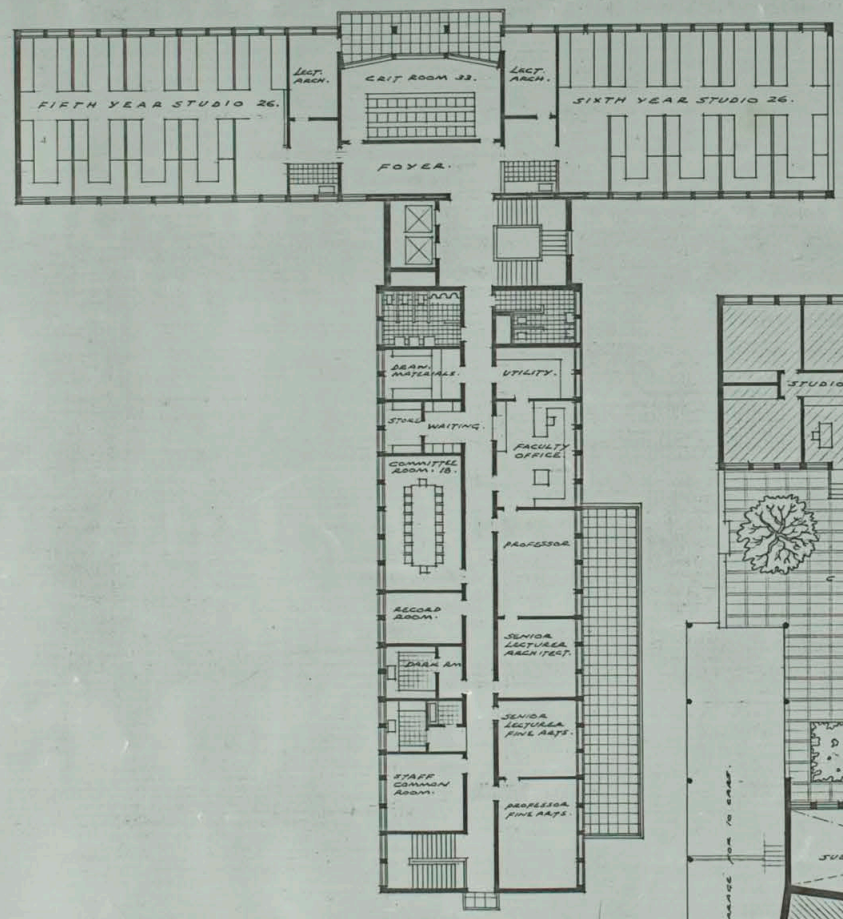


SECOND FLOOR PLAN

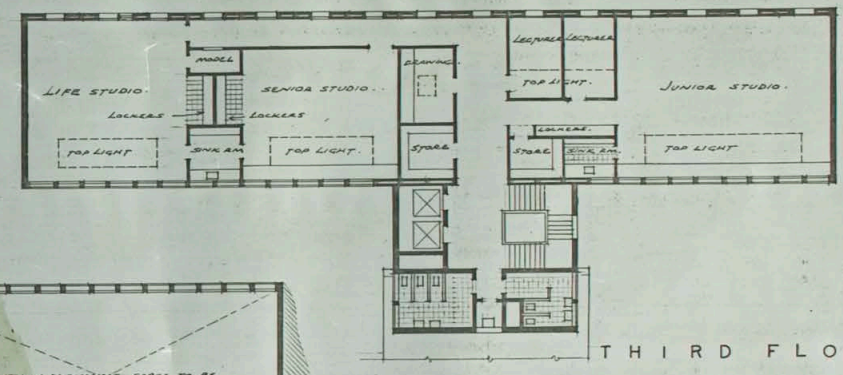

THIRD FLOOR PLAN

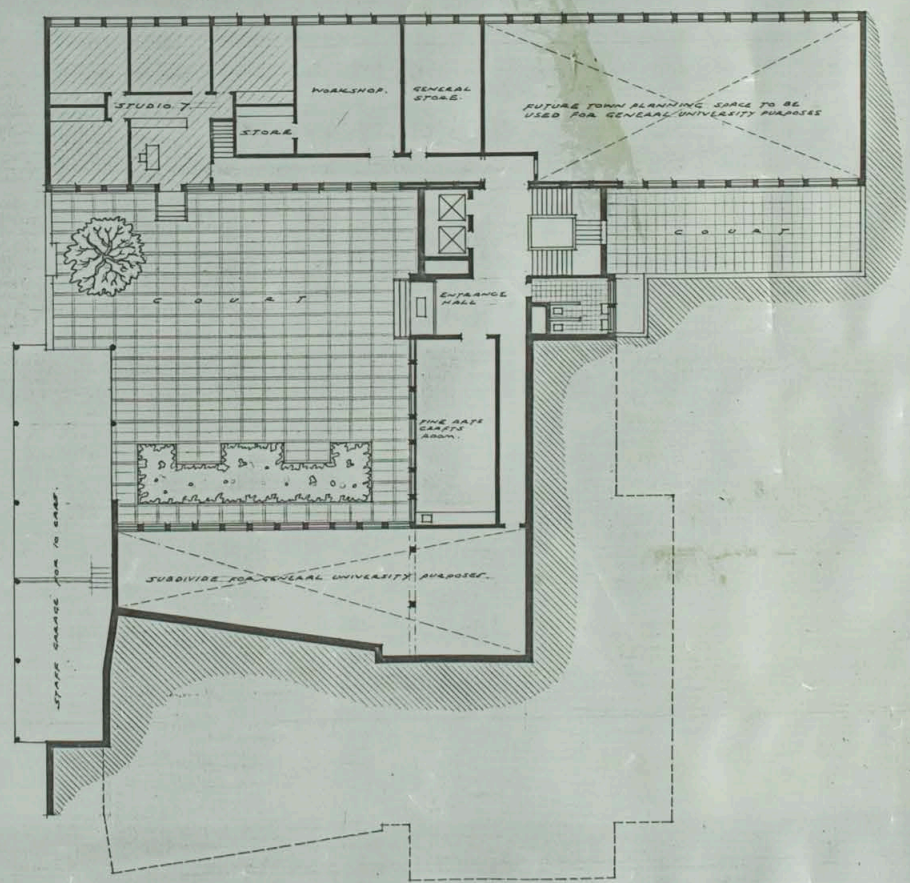

LOWER GROUND FLOOR PLAN

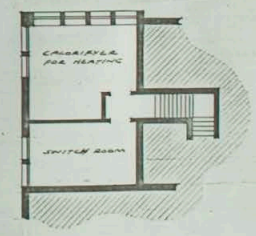

BASEMENT PLAN

PROPOSED NEW BUILDING FOR THE DEPARTMENTS OF ARCHITECTURE AND FINE ARTS UNIVERSITY OF THE WITWATERSRAND JOHANNESBURG. PRELIMINARY SKETCH PLANS.

S.7/2

DRAWN BY	DATE	SCALE
J. Rankin	28-4-55	1" = 16'-0"

ASSOCIATE ARCHITECTS: J. BASSLER, W.D. MONIE, J. SHUNN & TOMASELLI G. HERBERT J. MAGENSTEIN AND C. PINFOLD STUDIO 7 WIT UNIVERSITY