

https://dspace.org/

Alterations to existing House

Le Roux, Hannah

2009
ELLE
http://hdl.handle.net10539/13475
Le Roux, Hannah. 2009. Alterations to existing house. 2009 ELLE.


Downloaded from a DSpace repository. https://dspace.org/


ELLE
2009


Alterations to existing house.
Project value: R50 000
Architect: Hannah le Roux
Engineering: John Munday
Contractor: John Luyt and owner


This tiny project added a small, largely indeterminate space to my house. It faces the garden and resolves the difficulty of a house with an existing kitchen on the north. The L shaped sliding doors and windows can be opened in different configurations, and along with the mobile, folding table, allow for winter/summer, indoor/outdoor, public/private variations of eating or just working in this stoep.


images
photographs
plan
elevations

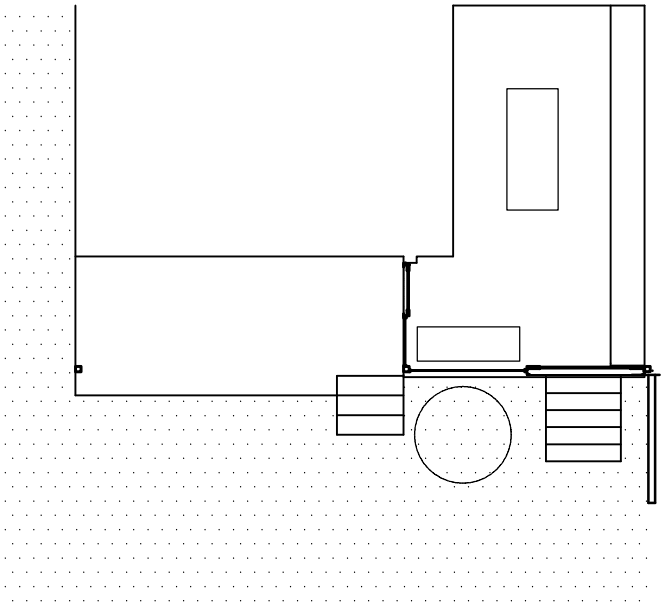


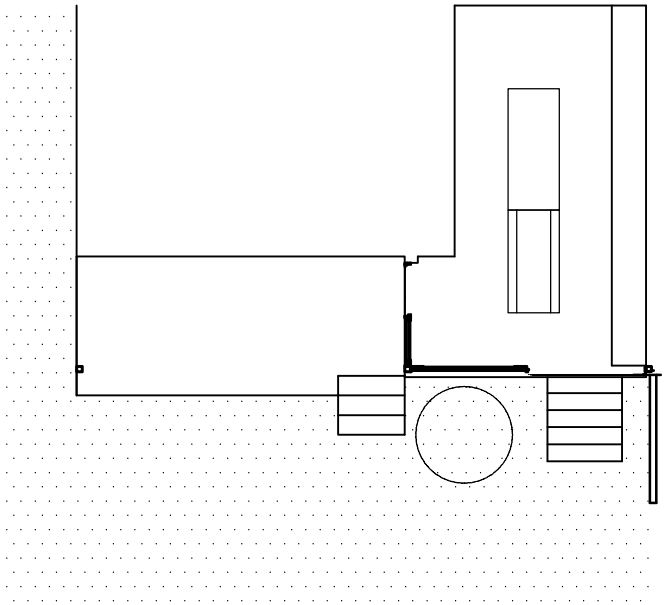


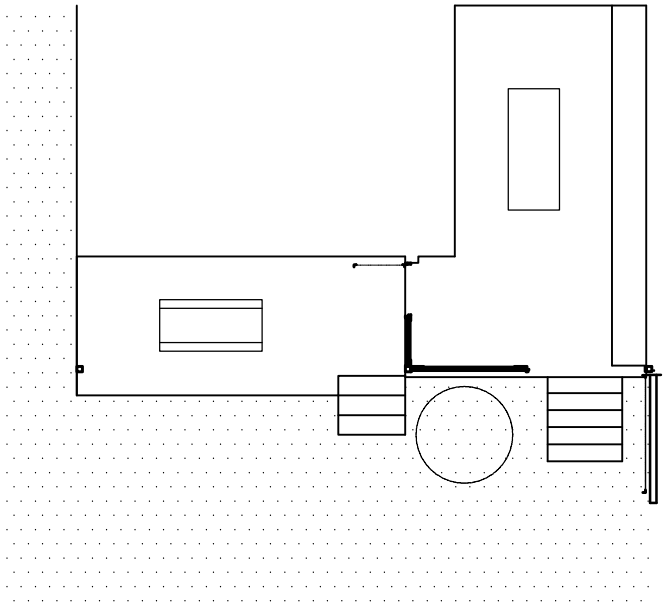

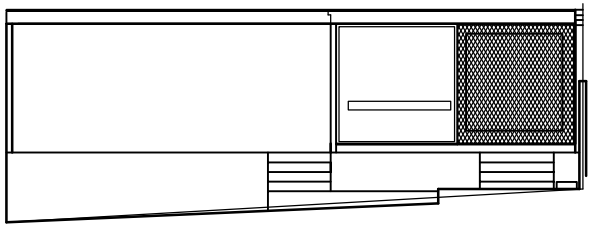

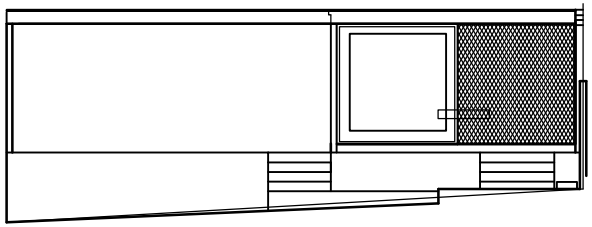

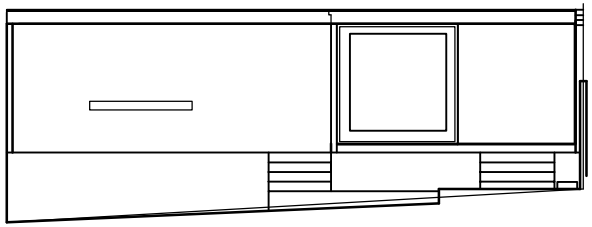

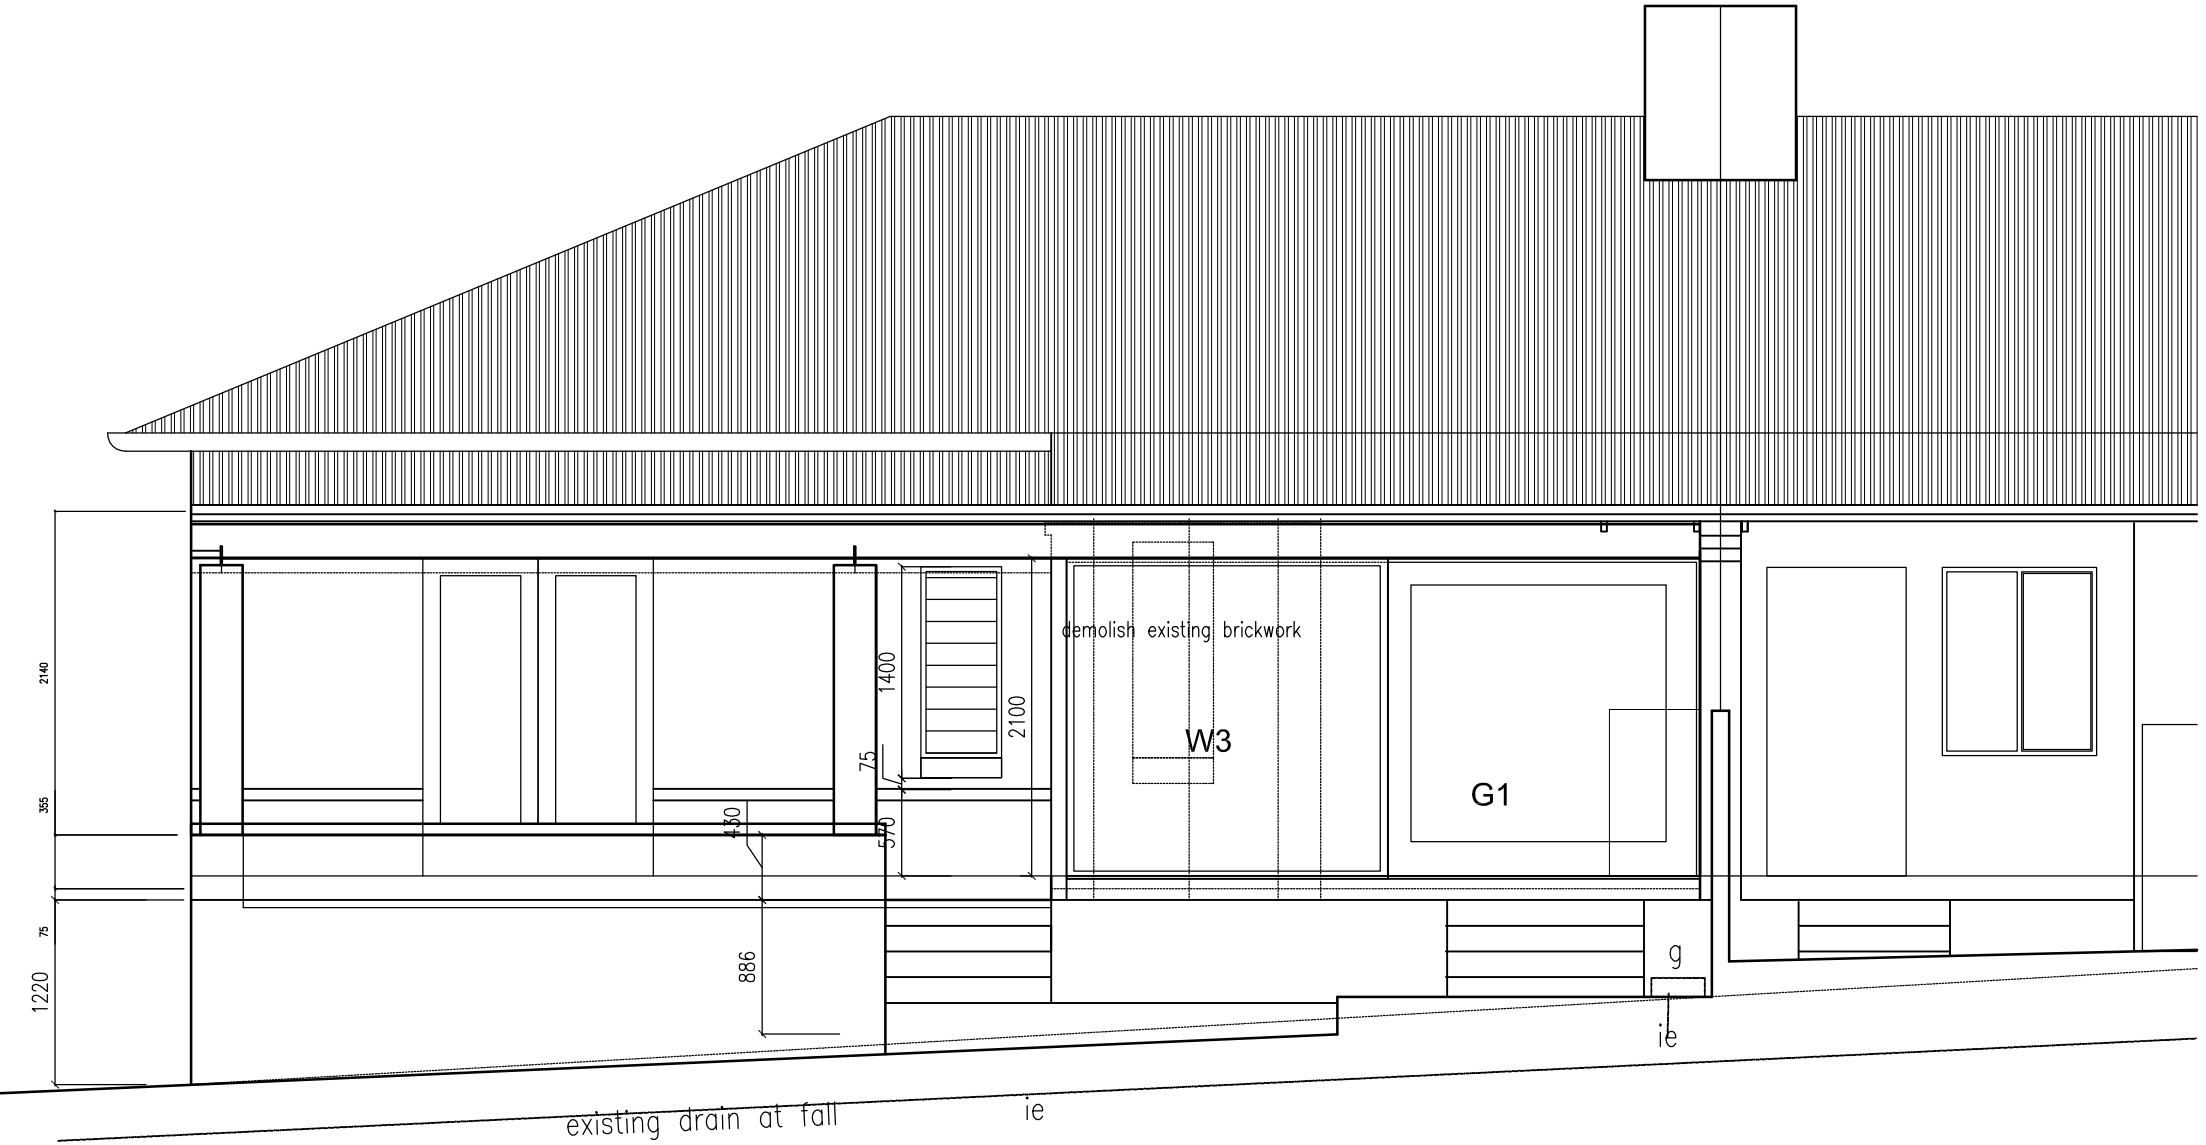
demolish existing brickwork
W3
G1
1400
2100
75
570
430
886
2140
355
75
1220
g
ie
existing drain at fall
ie

HM/012a

dining
kitchen

railing with suspended baskets
677
Corian worktop
drawer with inset
GCM drawer basket
35
640
125
drawers
deep drawers with mesh fronts
deep drawers with mesh fronts
skirting
1499
860
885
stove
600
2340
fridge

shelf
railing with suspended baskets
590
35
Corian worktop
90
inset vaal potteries
butler sink
fixed panel
DW
drawer with inset
GCM drawer basket
WM
875
skirting
mild steel box painted, with open front
625
600

section a-a 1:40

4120
1920
a
b
drawer with inset
GCM drawer basket
Corian worktop
stove
Corian worktop
deep drawers with mesh fronts
620
fridge
Corian worktop
inset vaal potteries
butler sink
drawer with inset
GCM drawer basket
320
780
600
600
600
600
620
625
600
620
75
40

a
b
242
1085
600
242
table with adjustable
edges to later detail

820
corner cupboard unit
with shelves
aluminium U channel

plan 1:40

HANNAH LE ROUX B.Arch M.Arch Prof Arch (SA)
architect
117a 1st Avenue Melville 2092
cel 082 442 7995 o/fax 011 482 3542
hannah.leroux@wits.ac.za

Alterations to house
117a 1st Avenue Melville
Cupboard details: kitchen



