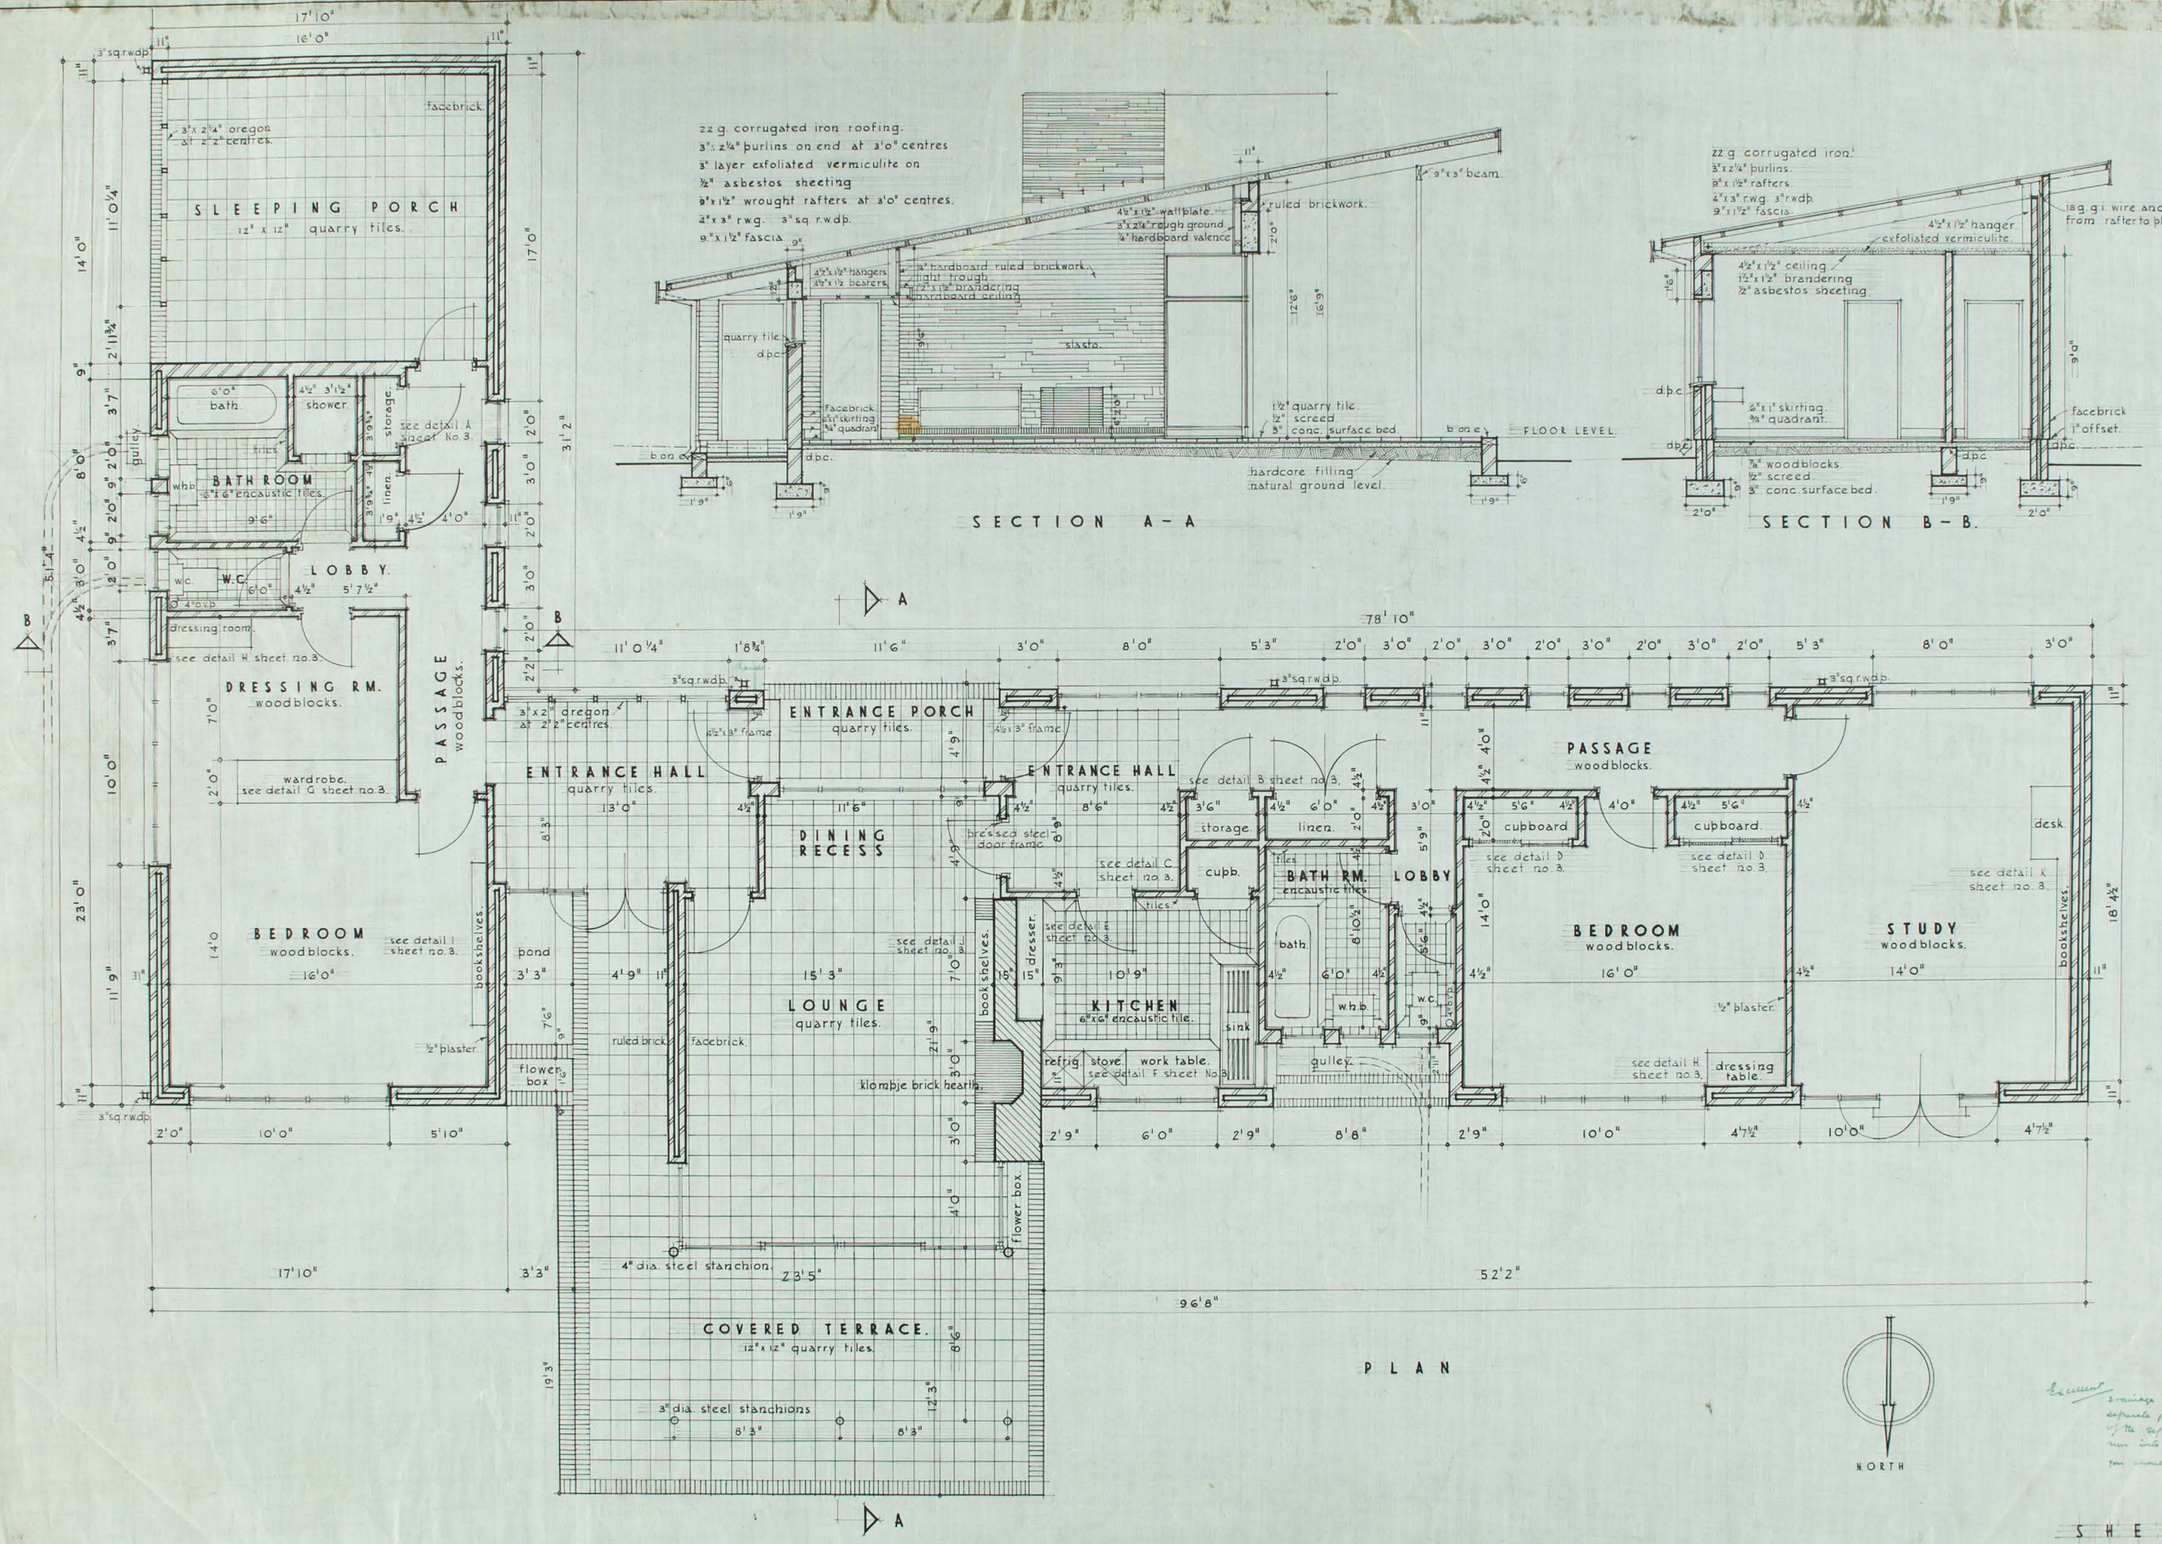

Excellent

Drainage system would have to be separate for waste water & soil in view of the septic tanks. B. waste water would run into a separate P.D.

You should show T.W. chamber & Plot of land

SHEET NO. 1.

M.D. LENNARD
B. ARCH. II
FIRST TERM.

PROPOSED GUEST HOUSE

LAKESIDE VIEW · STAND NO. 274 NORTHMERE

WORKING DRAWINGS
SCALE : 1" TO 4' 0"
28TH JUNE 1947