DSPACE

https://dspace.org/

City Engineers Department, Johannesburg. Layout of the Central Portion of Mofolo Native Township, Klipspruit. No 49. 16/9/1953. Chief Architect: G Slade. NAD 53.177 Survey. Drawing: K75.

City Engineers Department, Johannesburg

2012-01-19
http://hdl.handle.net/10539/11115

Downloaded from a DSpace repository. https://dspace.org/

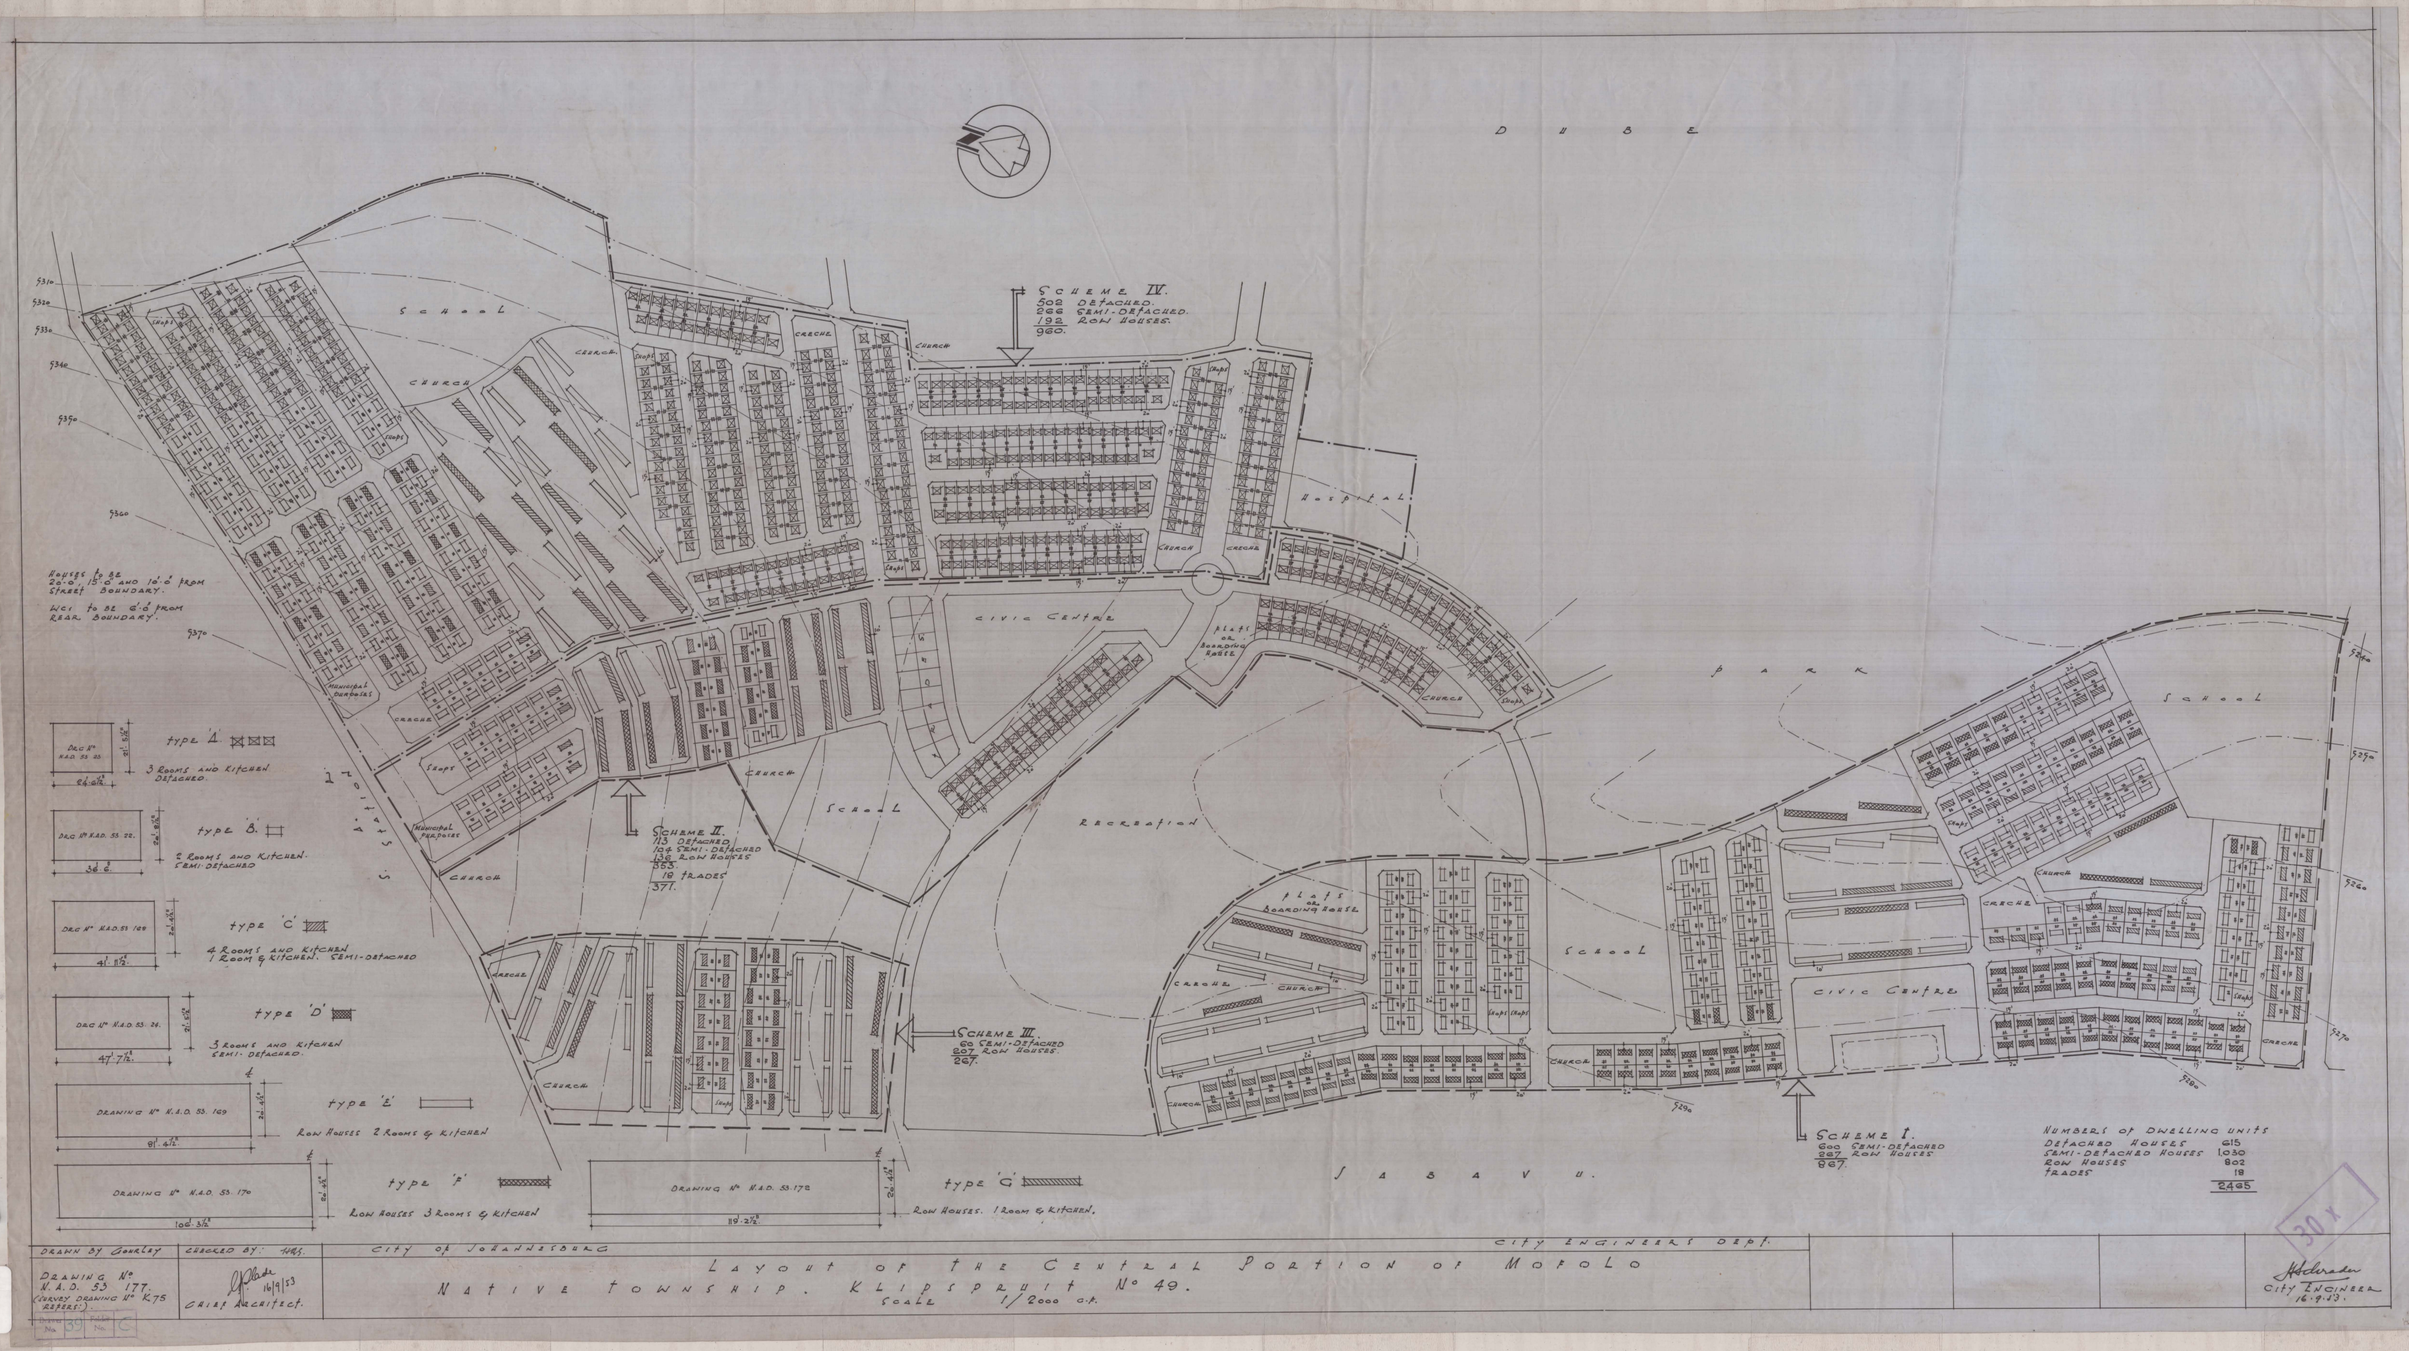

DUBE
SCHEME IV.
502 DETACHED.
266 SEMI-DETACHED.
192 ROW HOUSES.
960.
SCHEME II.
113 DETACHED
104 SEMI-DETACHED
138 ROW HOUSES
355.
18 TRADES
371.
SCHEME III.
60 SEMI-DETACHED
207 ROW HOUSES.
267.
SCHEME I.
600 SEMI-DETACHED
267 ROW HOUSES
867.
HOUSES TO BE 20'-0", 15'-0" AND 10'-0" FROM STREET BOUNDARY.
WC1 TO BE 6'-0" FROM REAR BOUNDARY.
SCHOOL
CHURCH
CRECHE
SHOPS
MUNICIPAL PURPOSES
CIVIC CENTRE
HOSPITAL
PARK
RECREATION
JABAVU.
S. STATION
type 'A'
3 ROOMS AND KITCHEN DETACHED.
type 'B'
2 ROOMS AND KITCHEN. SEMI-DETACHED
type 'C'
4 ROOMS AND KITCHEN 1 ROOM & KITCHEN. SEMI-DETACHED
type 'D'
3 ROOMS AND KITCHEN SEMI-DETACHED.
type 'E'
ROW HOUSES 2 ROOMS & KITCHEN
type 'F'
ROW HOUSES 3 ROOMS & KITCHEN
type 'G'
ROW HOUSES. 1 ROOM & KITCHEN.
DRAWING No N.A.D. 53. 169
DRAWING No N.A.D. 53. 170
DRAWING No N.A.D. 53. 172
NUMBERS OF DWELLING UNITS
DETACHED HOUSES 615
SEMI-DETACHED HOUSES 1,030
ROW HOUSES 802
TRADES 18
2465
DRAWN BY GOURLEY
CHECKED BY: HRS.
CITY OF JOHANNESBURG
CITY ENGINEERS DEPT.
DRAWING No N.A.D. 53 177. (SURVEY DRAWING No K75 REFERS:)
16/9/53
CHIEF ARCHITECT.
LAYOUT OF THE CENTRAL PORTION OF MOFOLO
NATIVE TOWNSHIP. KLIPSPRUIT No 49.
SCALE 1/2000 C.F.
CITY ENGINEER 16.9.53.
LAYOUT OF THE CENTRAL PORTION OF MOFOLO NATIVE TOWNSHIP KLIPSPRUIT
N.A.D 53 177
Survey Drawing No K75
1265 X 700
DRAWING No 39
PAGE No C
30 x