DSPACE


https://dspace.org/

City Engineers Department, Johannesburg. Layout of the Central Portion of Mofolo Native Township, Klipspruit. No 49. 16/9/1953. Chief Architect: G Slade. NAD 53.177 Survey. Drawing: K75.

City Engineers Department, Johannesburg

2012-01-19
http://hdl.handle.net/10539/11115

Downloaded from a DSpace repository. https://dspace.org/

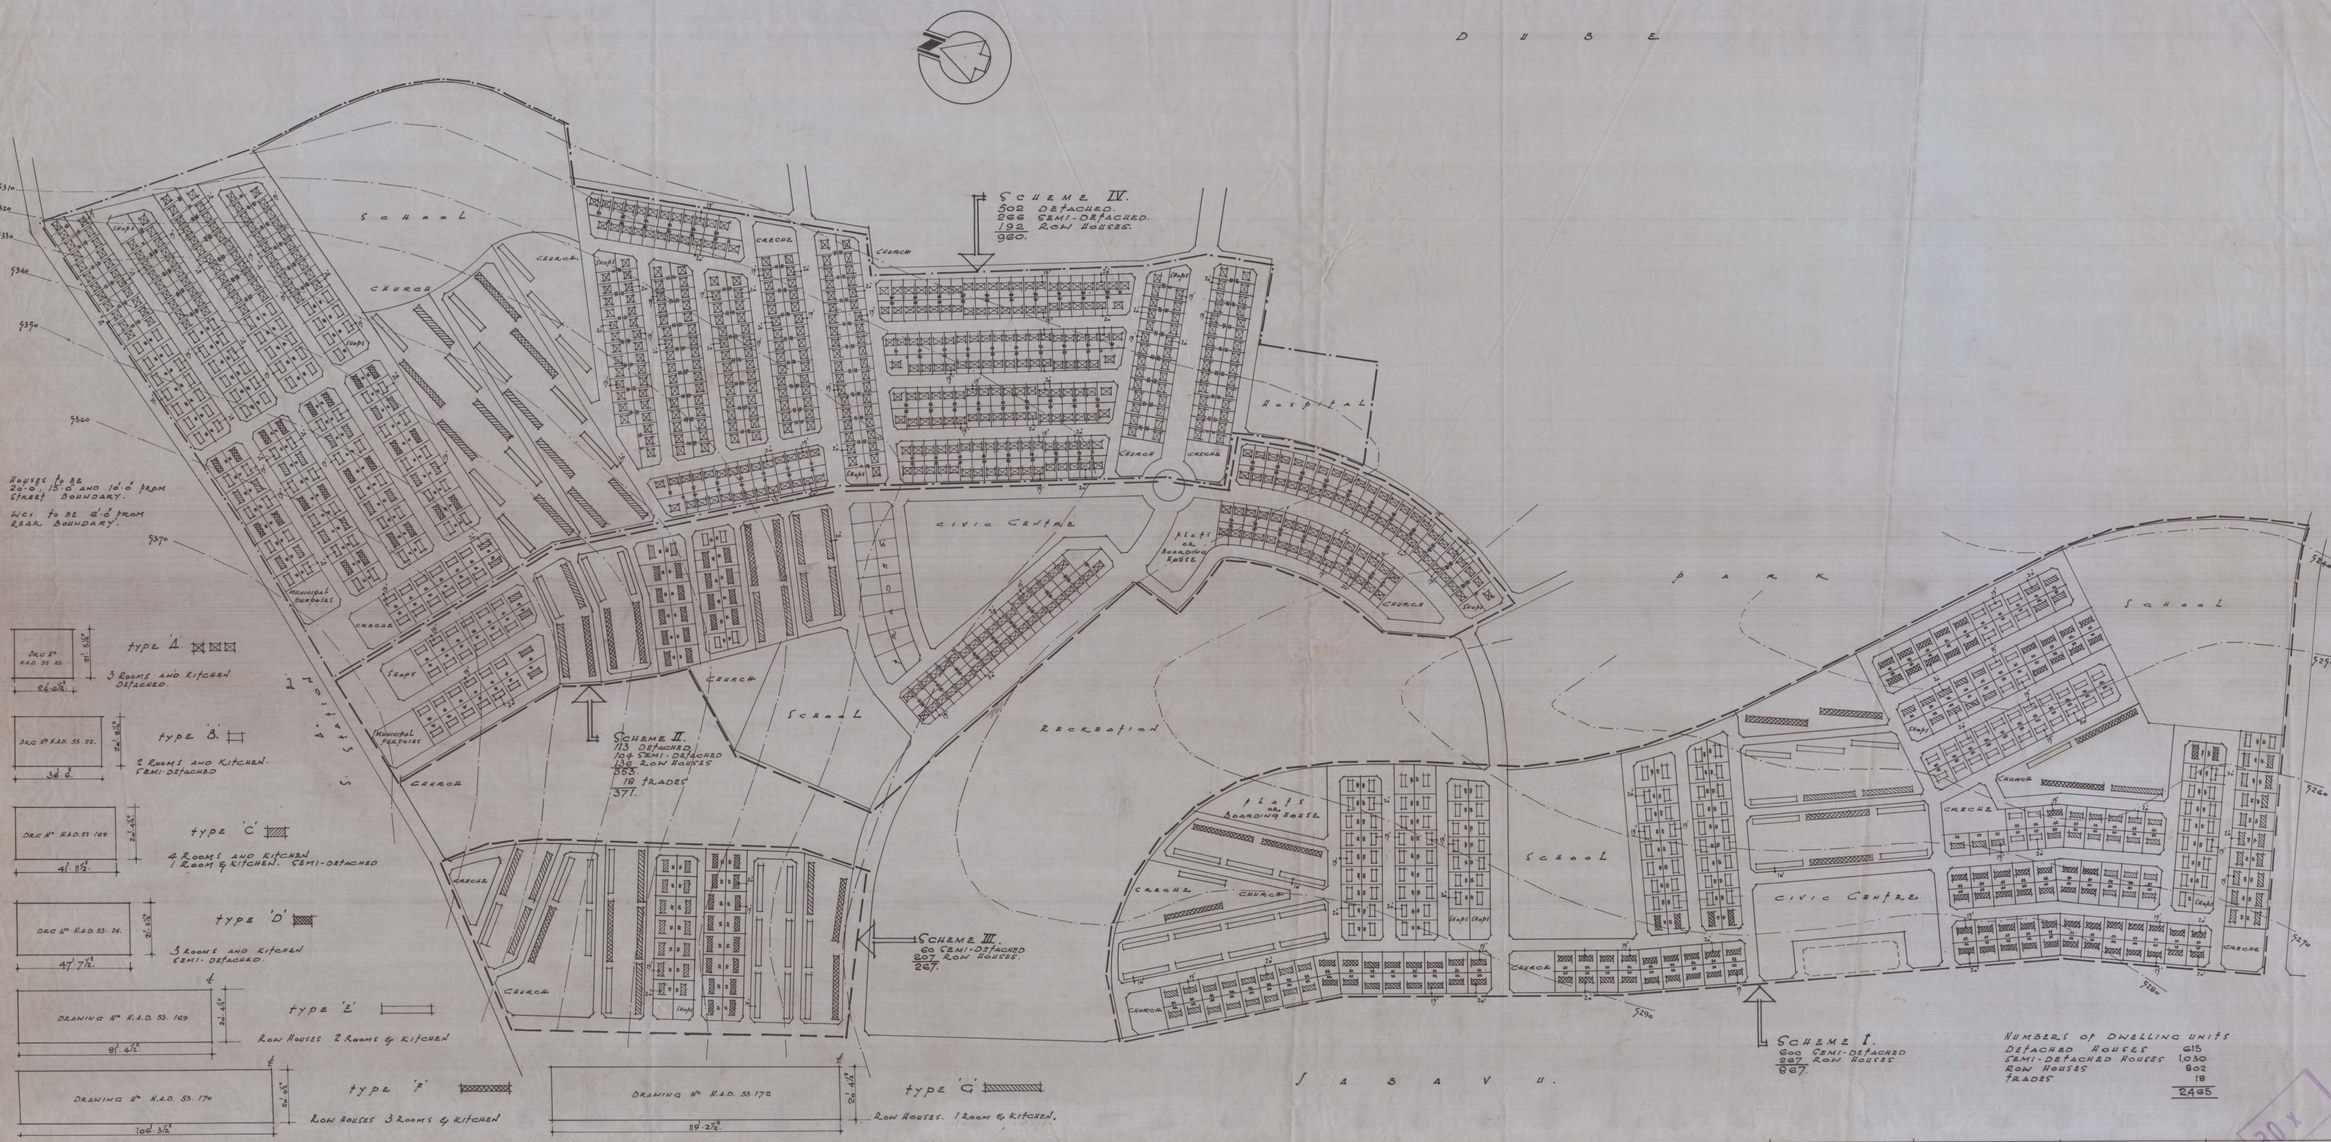

NUMBERS OF DWELLING UNITS

DETACHED HOUSES	615
SEMI-DETACHED HOUSES	1030
ROW HOUSES	802
TRADES	18
	2465

DRAWN BY Gourley | CHECKED BY: HHS.

CITY OF JOHANNESBURG — CITY ENGINEER'S DEPT.

DRAWING No N.A.D. 53 177. (SURVEY DRAWING No K75 REFERS:)

CHIEF ARCHITECT. 16/9/53

LAYOUT OF THE CENTRAL PORTION OF MOFOLO NATIVE TOWNSHIP. KLIPSPRUIT No 49.

SCALE 1/2000 c.f.

H. Schrader
CITY ENGINEER
16.9.53.

30 x

LAYOUT OF THE CENTRAL PORTION OF MOFOLO NATIVE TOWNSHIP KLIPSPRUIT N.A.D 53 177 Survey drawing No K75 1

1365 x 700