DSPACE

https://dspace.org/


Wits Architecture Student Works 1922-1980. Meiring, J W H 1950. A Record Shop - Detail Study, interior perspective. B Arch 5th year; Proposed New Recreational Centre on Farm Bultfontein portion 7 for New Township Western Investments Trust. Final Year.

Meiring, J W H

2014-11-12
http://hdl.handle.net/10539/15872

Downloaded from a DSpace repository. https://dspace.org/


SECTION - A. A.

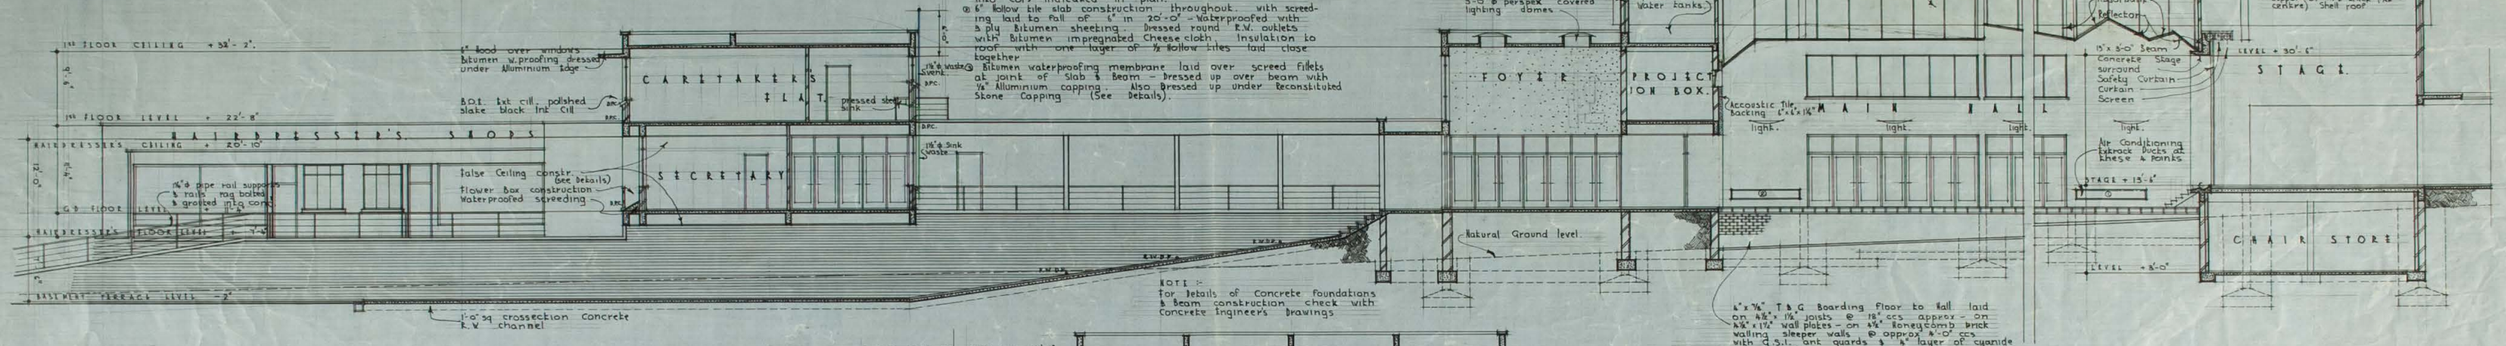


ROOF NOTES :-
① 5" ø "Tullball" R.W. outlets throughout, jointed & built into Col's indicated in plan.
② 6" hollow tile slab construction throughout with screeding laid to fall of ¼" in 20'-0" - Waterproofed with 3 ply Bitumen sheeting. Dressed round R.W. outlets with Bitumen impregnated Cheese cloth. Insulation to roof with one layer of 4" hollow tiles laid close together
③ Bitumen waterproofing membrane laid over screed fillets at joint of Slab & Beam - dressed up over beam with ¼" Alluminium capping. Also dressed up under Reconstituted Stone Capping (See Details).

NOTE :-
For Details of Concrete foundations & Beam construction check with Concrete Engineer's Drawings.

4" x 1½" T & G Boarding Floor to Hall laid on 4½" x 1½" joists @ 18" ccs approx - on 4½" x 1½" Wall plates - on 4½" Honeycomb brick walling sleeper walls @ approx 8'-0" ccs with D.D.T. ant guards & 4" layer of cyanide Dump sand

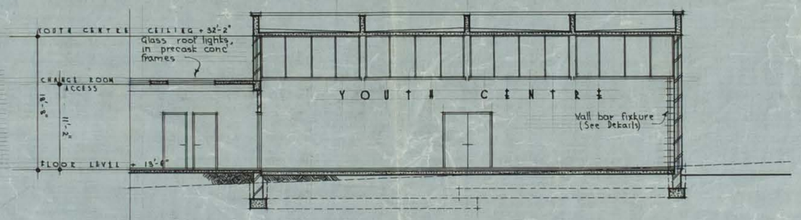


NOTES :-
① All interior door frames in 4½" & 9" brickwork to be Double rebated pressed steel. Exterior frames out of 1½" x 4½" Timber unless otherwise stated
② A.B.'s to all showers, W.C's, Bathrooms & Kitchens.
I. A.B. Above & Below each window, & Above each door.
II. A.B. Above All interior doors.
③ Typical Cill detail B.O.I. Exterior Black slate Interior (See Details).

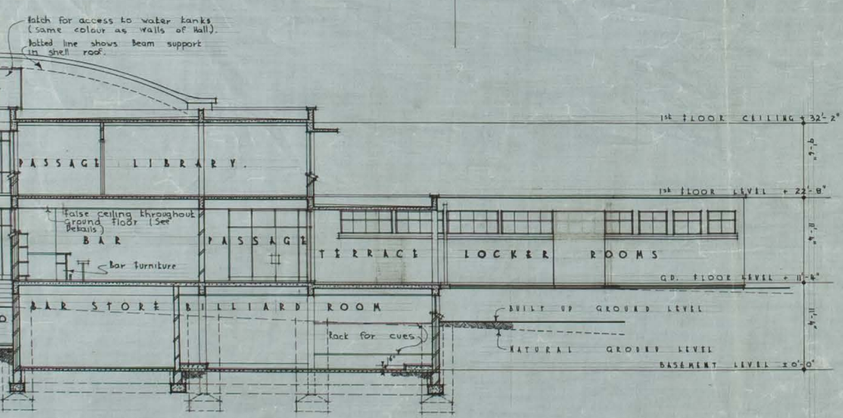


SECTION - B. B.

NOTE :-
For Details of Concrete foundations & Beams check with Engineers Drawings.

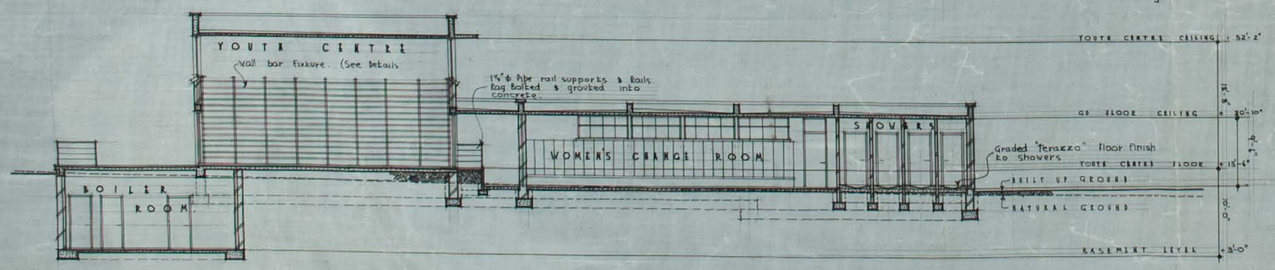

SECTION - C. C.

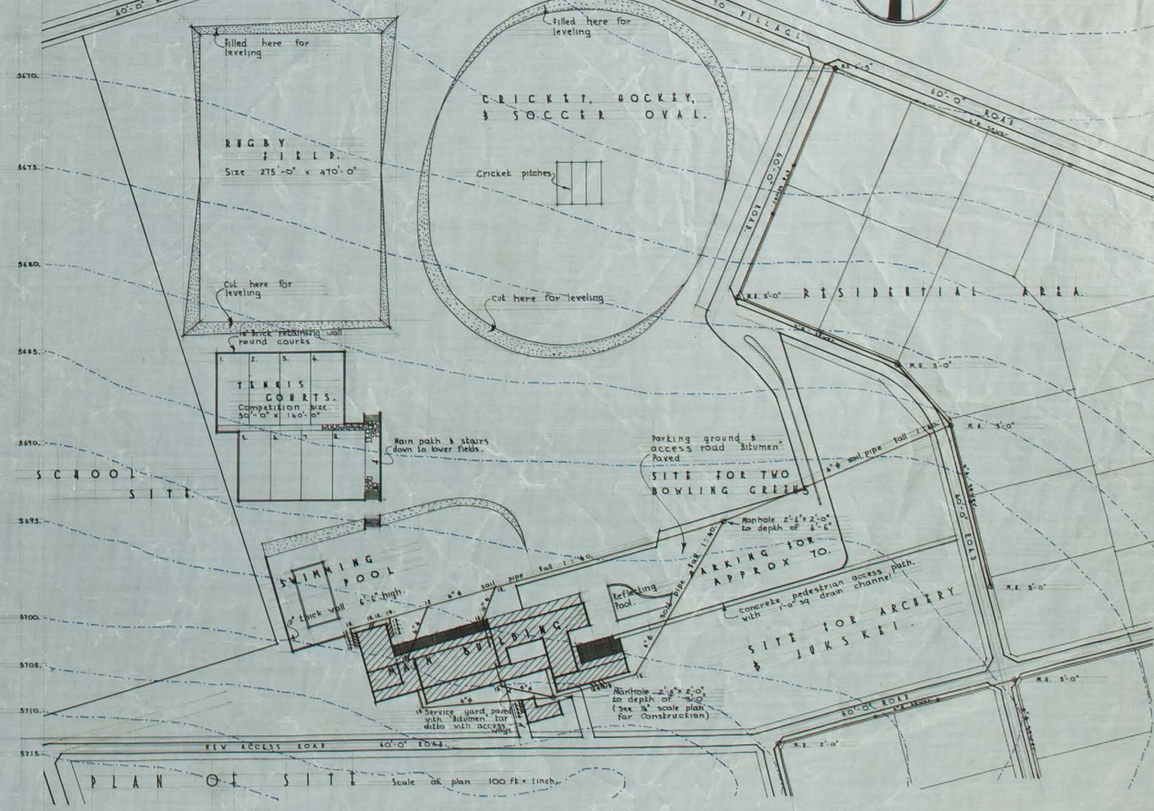

PLAN OF SITE Scale of plan 100 ft = 1 inch.

SCALE :- ¼" = 1ft & 1" = 100ft DRAWINGS :- SECTIONS & SITE DATE :- 24/7/50 DRAWN BY :- J.V.R.M.	PROPOSED NEW RECREATIONAL CENTRE ON FARM BULTFONTEIN. PORTION 7. FOR NEW TOWNSHIP WESTERN INVESTMENTS TRUST.	REVISION	J-68. D-11.	J.V.R. ASBURG FINAL YEAR B/ARCH. 1950 UNIVERSITY OF THE WITWATERSRAND.