DSPACE

https://dspace.org/


National Housing and Planning Commission, Pretoria. Architect: W van Beijma. 1951. Non-European Houses and Hostels

National Housing and Planning Commission, Pretoria. Architect: Van Beijma, W. Chief Technical Officer: Calderwood, D.M.


2012-01-18
http://hdl.handle.net/10539/11081

Downloaded from a DSpace repository. https://dspace.org/


BRD 458 NE 51/12

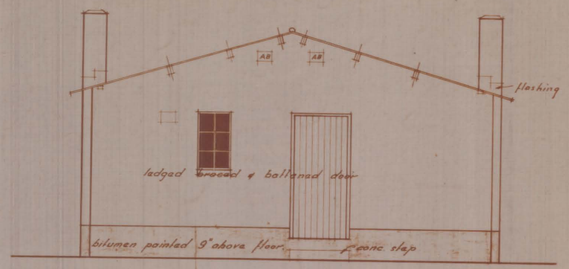


SIDE ELEVATION

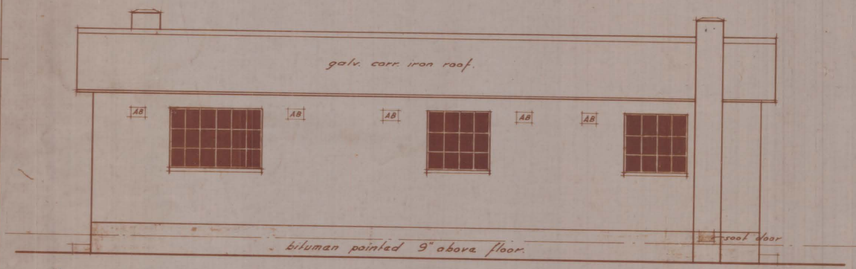


FRONT OR REAR ELEVATION

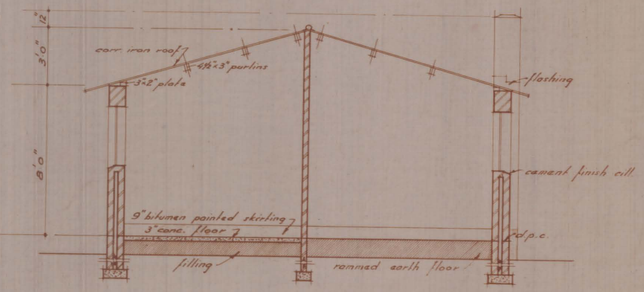

SECTION A-A

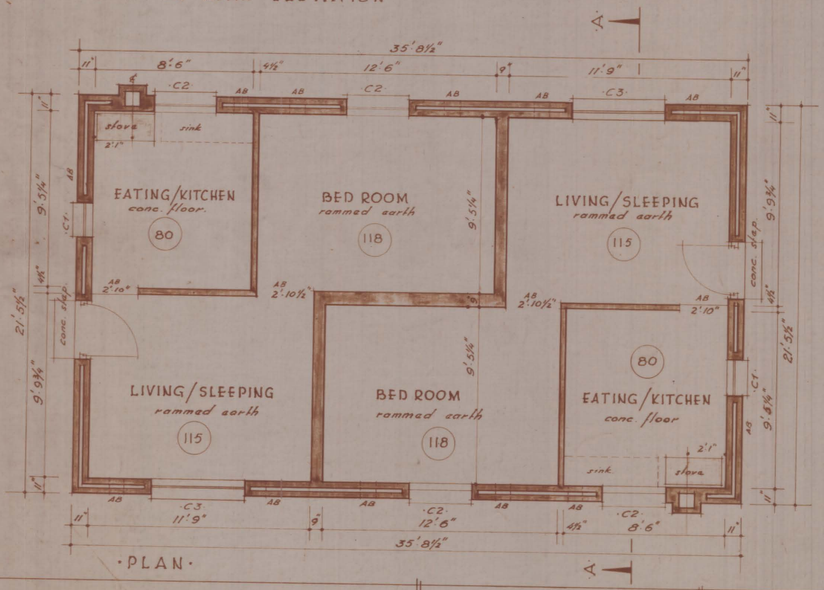

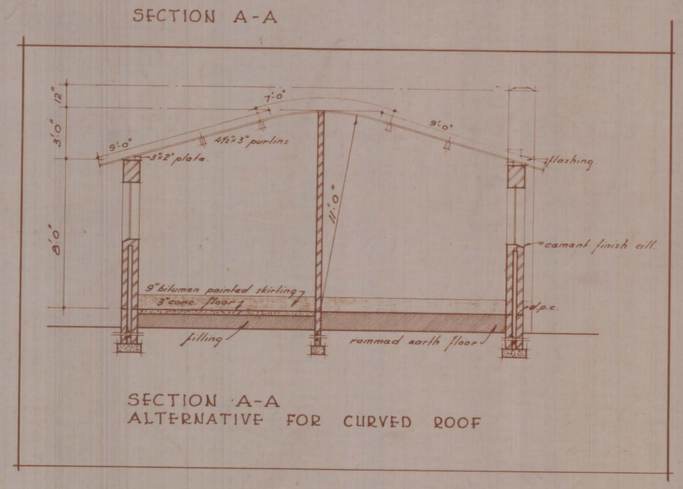

SECTION A-A
ALTERNATIVE FOR CURVED ROOF

NATIONAL HOUSING AND PLANNING COMMISSION — PRETORIA

CHIEF TECH. OFFICER

ARCHITECT: W. VAN BEIJMA.

DRAWN:

DATE: 1-2-51

SCALE: 1/4"=1'-0"

BR-D-458.

NON-EUROPEAN HOUSE
SEMI - 2 ROOMS AND EATING/KITCHEN —
AREA 383 SQ. FT. PR. UNIT.

NE 51/12

NATIONAL HOUSING AND PLANNING COMMISSION
PRETORIA
W. VAN BEIJMA
BR-D-458
NE 51/12
NON-EUROPEAN HOUSE
SEMI WITH 2 ROOMS + EATING/KITCHEN
(383 SQ. FT.)
01-02-1951