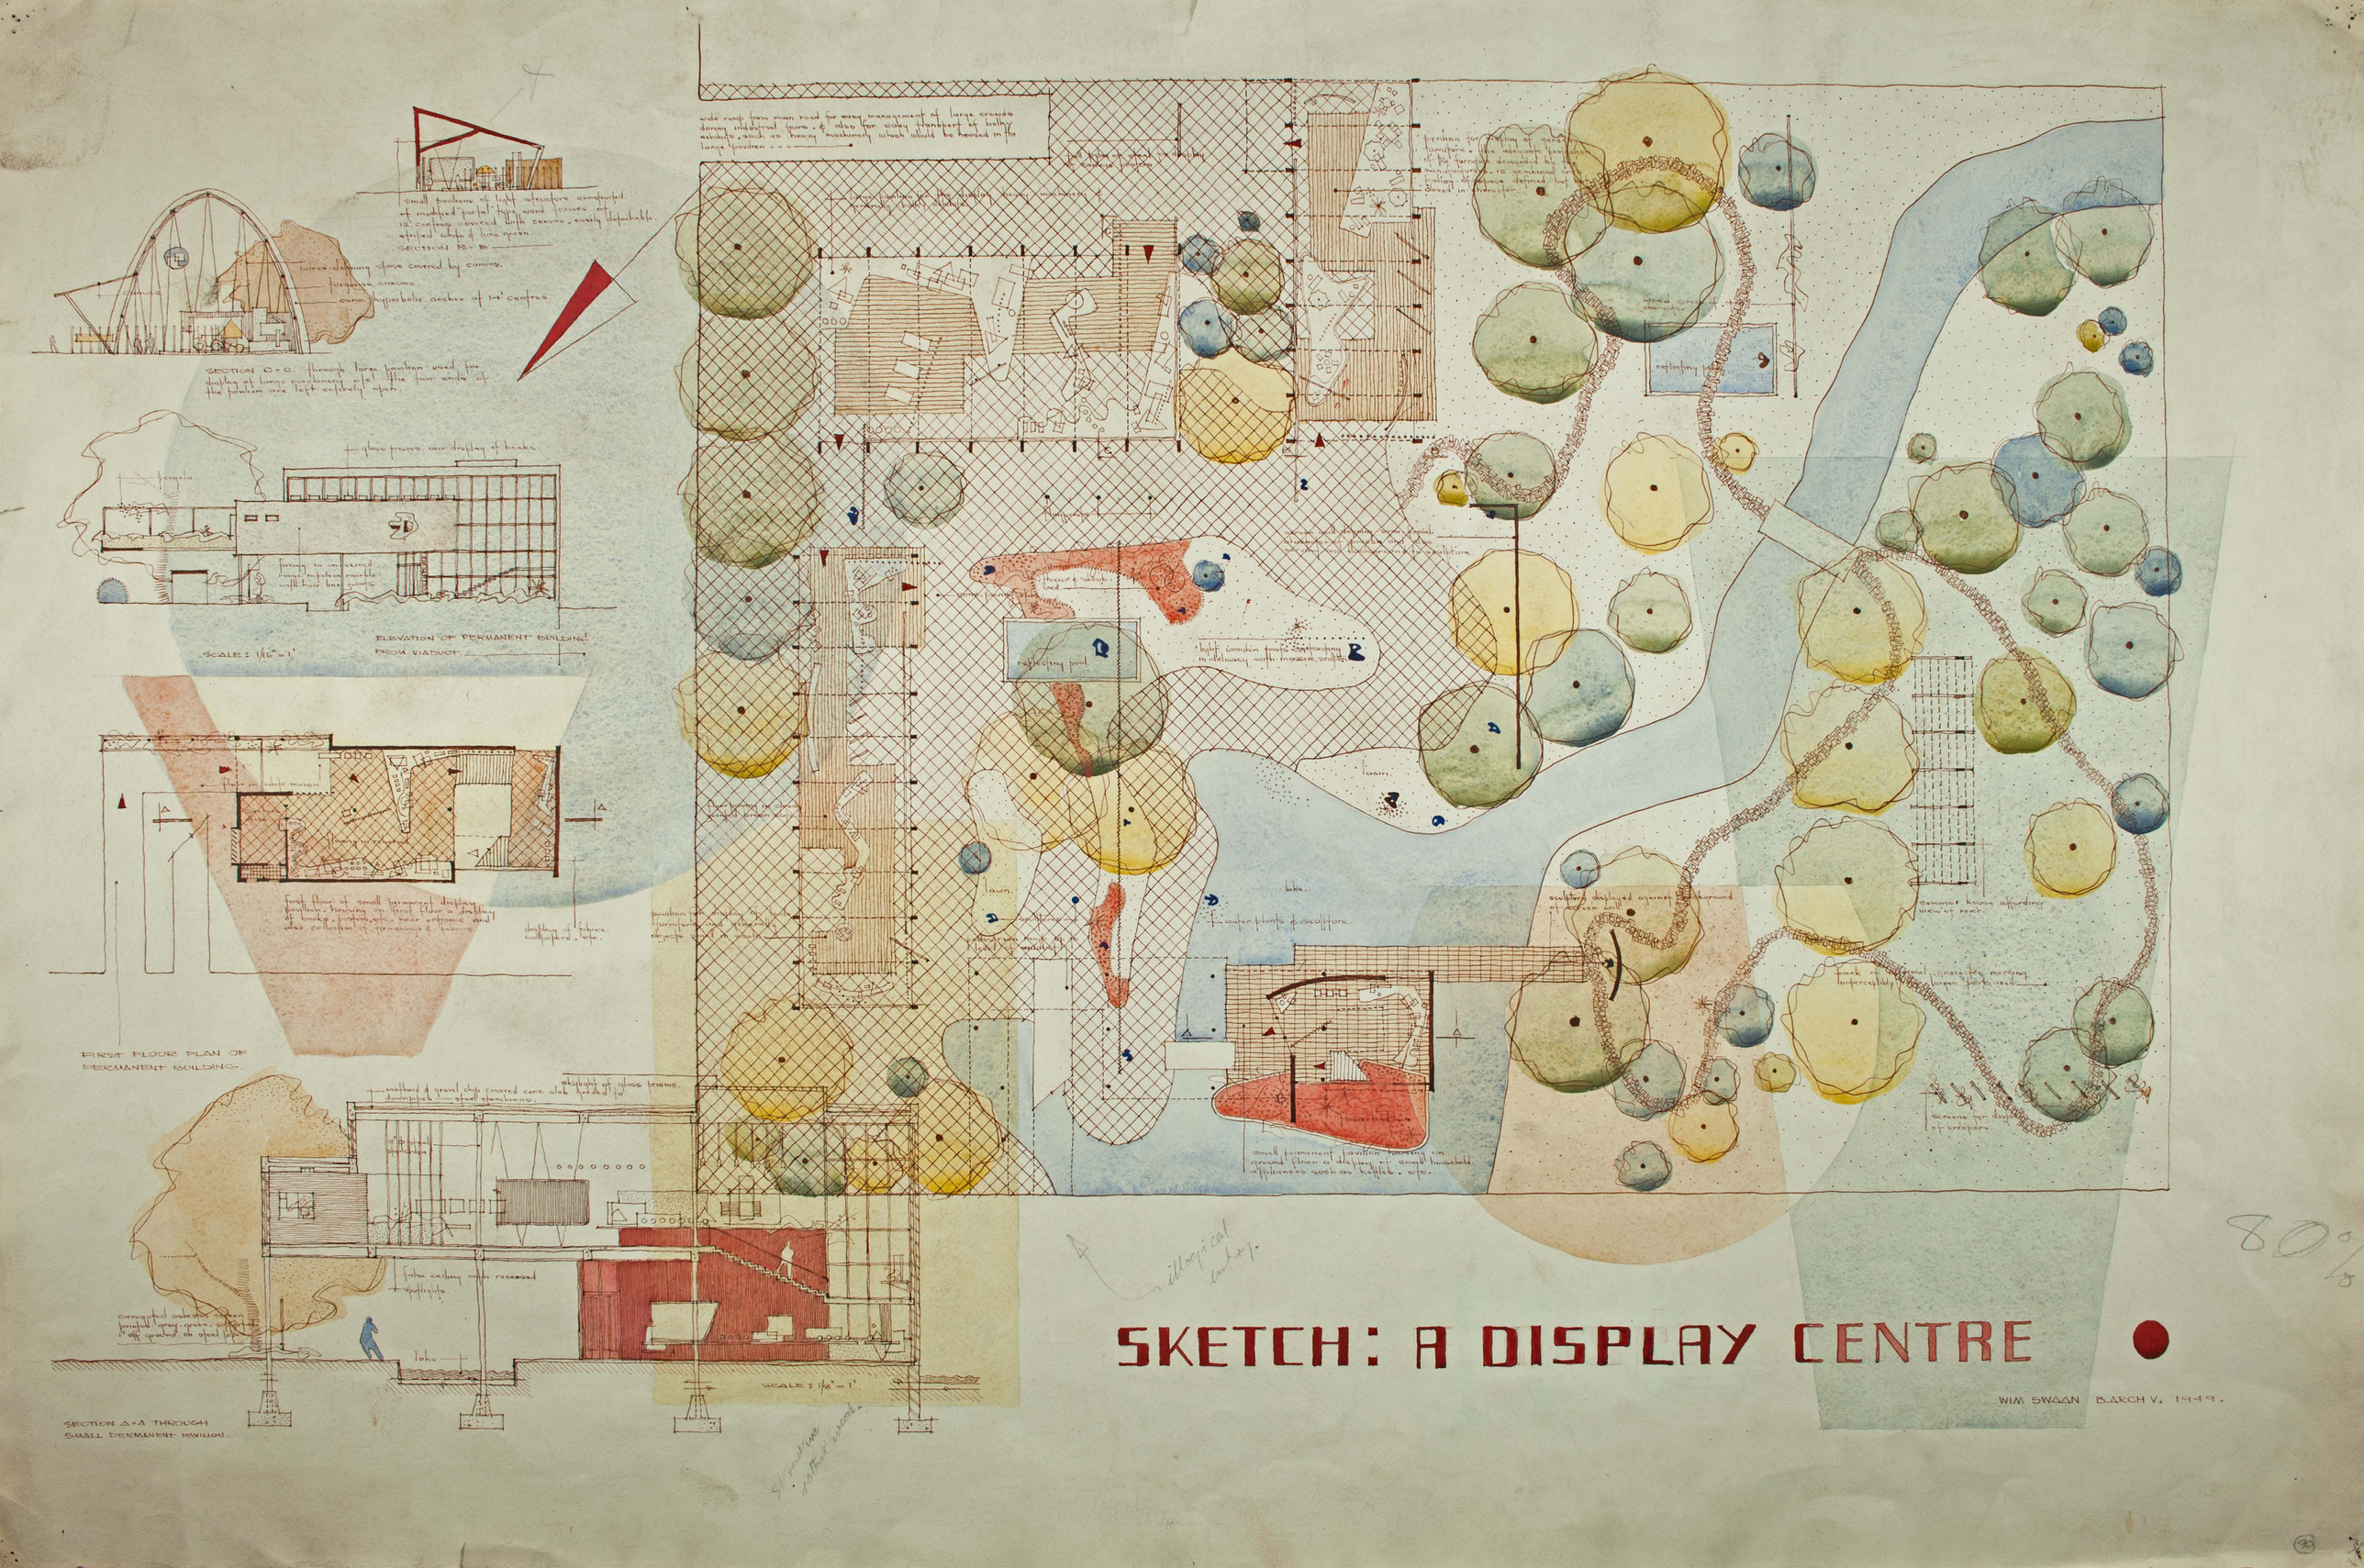
small pavilions of light structure constructed of modified portal lifts wood trusses of 12' centres covered with canvas, easily dismountable striped white & lime green.
SECTION B-B
wire-strung glass covered by canvas.
turnbuckles canvas.
canvas hyperbolic arches of 14' centres.
SECTION C-C through large pavilion used for display of large machinery etc. the two ends of the pavilion are left entirely open.
glass prisms. over display of books.
SCALE: 1/16" = 1'
ELEVATION OF PERMANENT BUILDING FROM VIADUCT
first floor of small permanent display pavilion housing on first floor a display of books, posters, near entrance and also collection of furnishings & fabrics
display of fabrics, wallpapers, etc.
FIRST FLOOR PLAN OF PERMANENT BUILDING.
skylight of glass prisms.
matting of gravel chips covered cone slab roofing 10"
downpipes
steel stanchions.
false ceiling with recessed spotlights
corrugated asbestos sheets painted grey-green
lake
SCALE: 1/8" = 1'
SECTION A-A THROUGH SMALL PERMANENT PAVILION.
wide ramp from main road for easy management of large crowds during industrial fairs & also for easy transport of bulky exhibits, such as heavy machinery which would be housed in the large pavilion
reflecting pool
lawn
lake
water plants & sculpture
small permanent pavilion housing on ground floor a display of small household appliances such as kettles, etc.
sculpture displayed against surround of green balls
summer houses affording view of river
screens for display of creepers
illogical entry.
SKETCH: A DISPLAY CENTRE
WIM SWAAN B.ARCH V. 1949.
80%