


https://dspace.org/

Inner city schools: education in the urban fabric

Platt, Roger Michael

2010-06-21T12:10:04Z
http://hdl.handle.net/10539/8185


Downloaded from a DSpace repository. https://dspace.org/

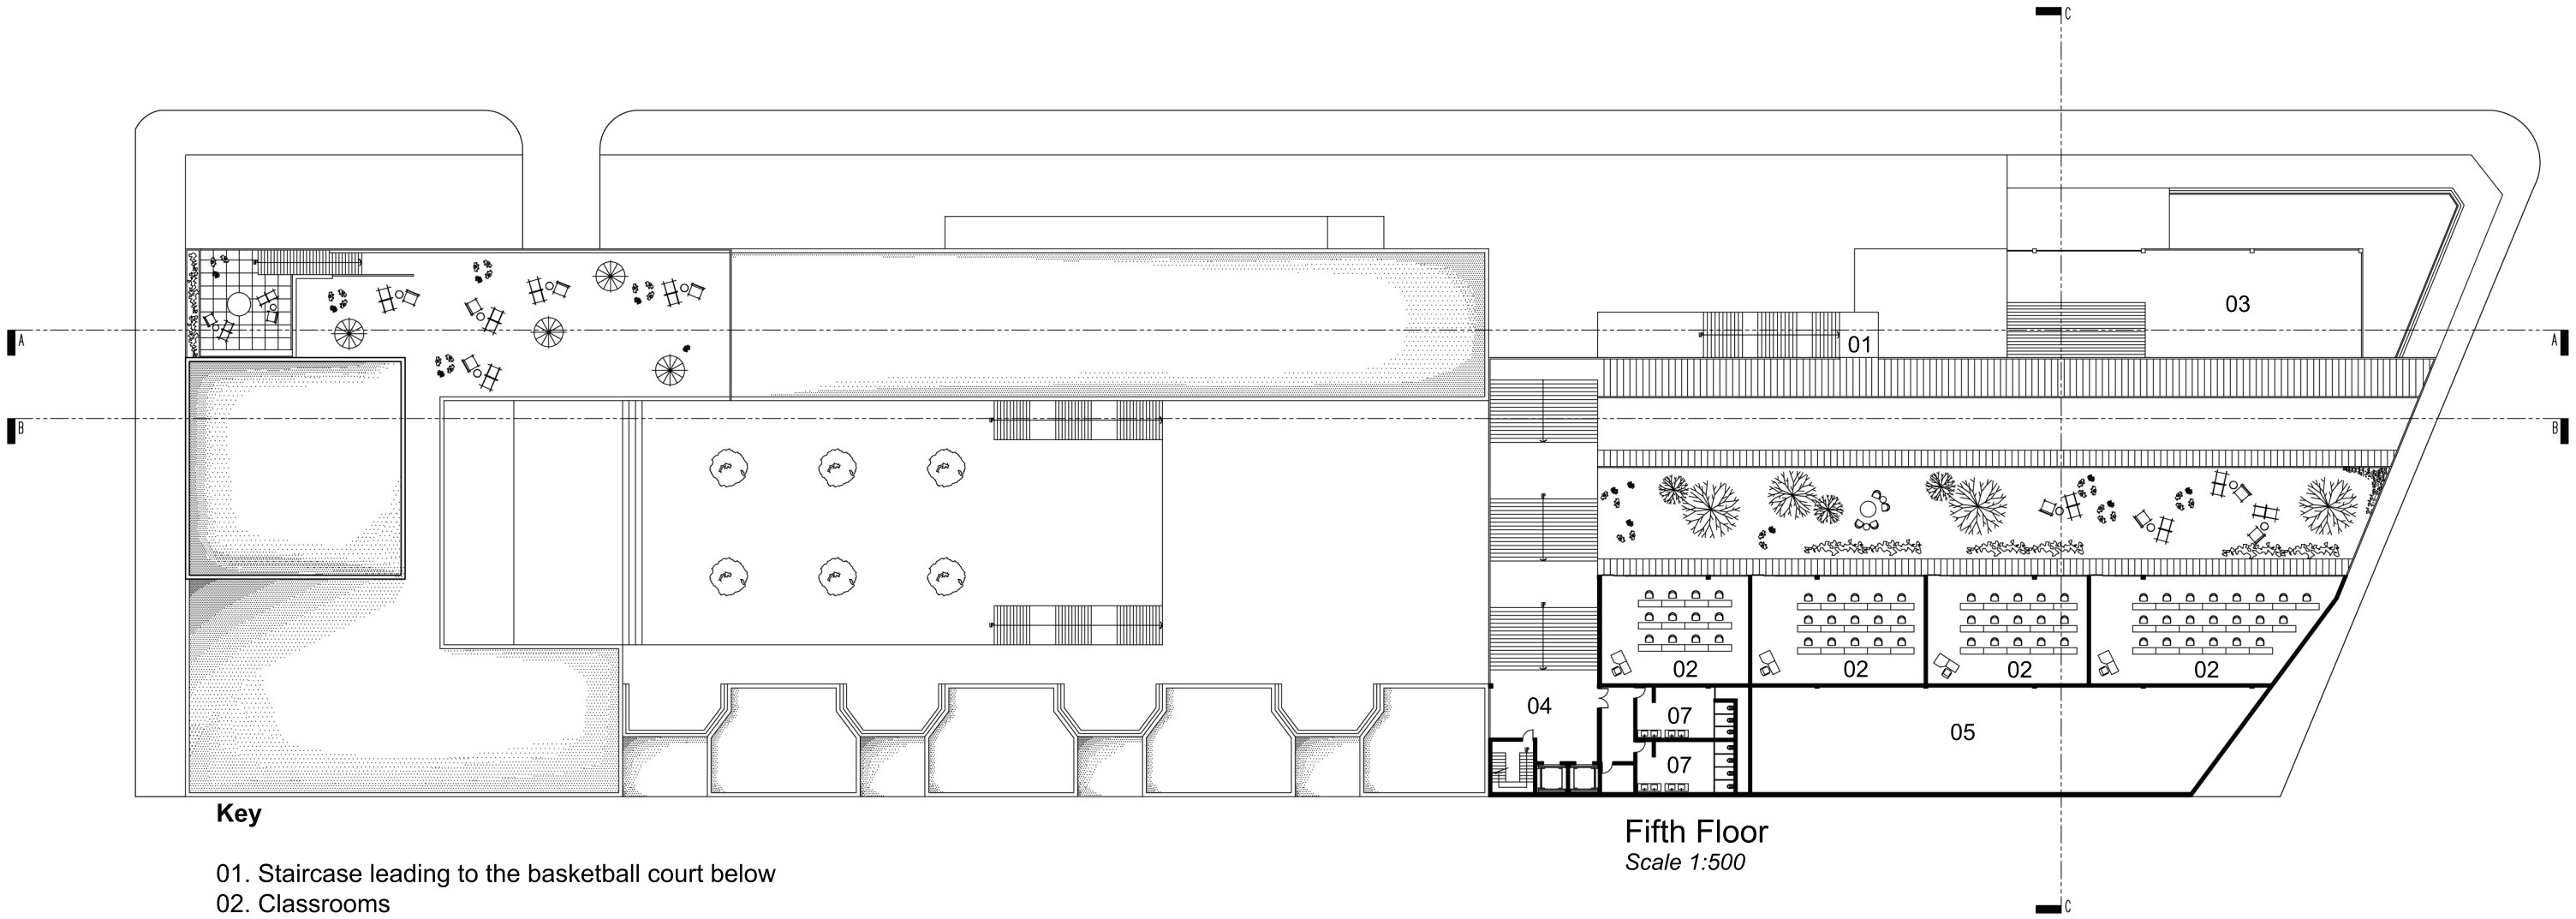

Key

01. Staircase leading to the basketball court below
02. Classrooms
03. Cafeteria balcony below
04. Vertical circulation core (lifts and staircase)
05. Classrooms on the floor above
06. External courtyard
07. Ablutions

Fifth Floor
Scale 1:500

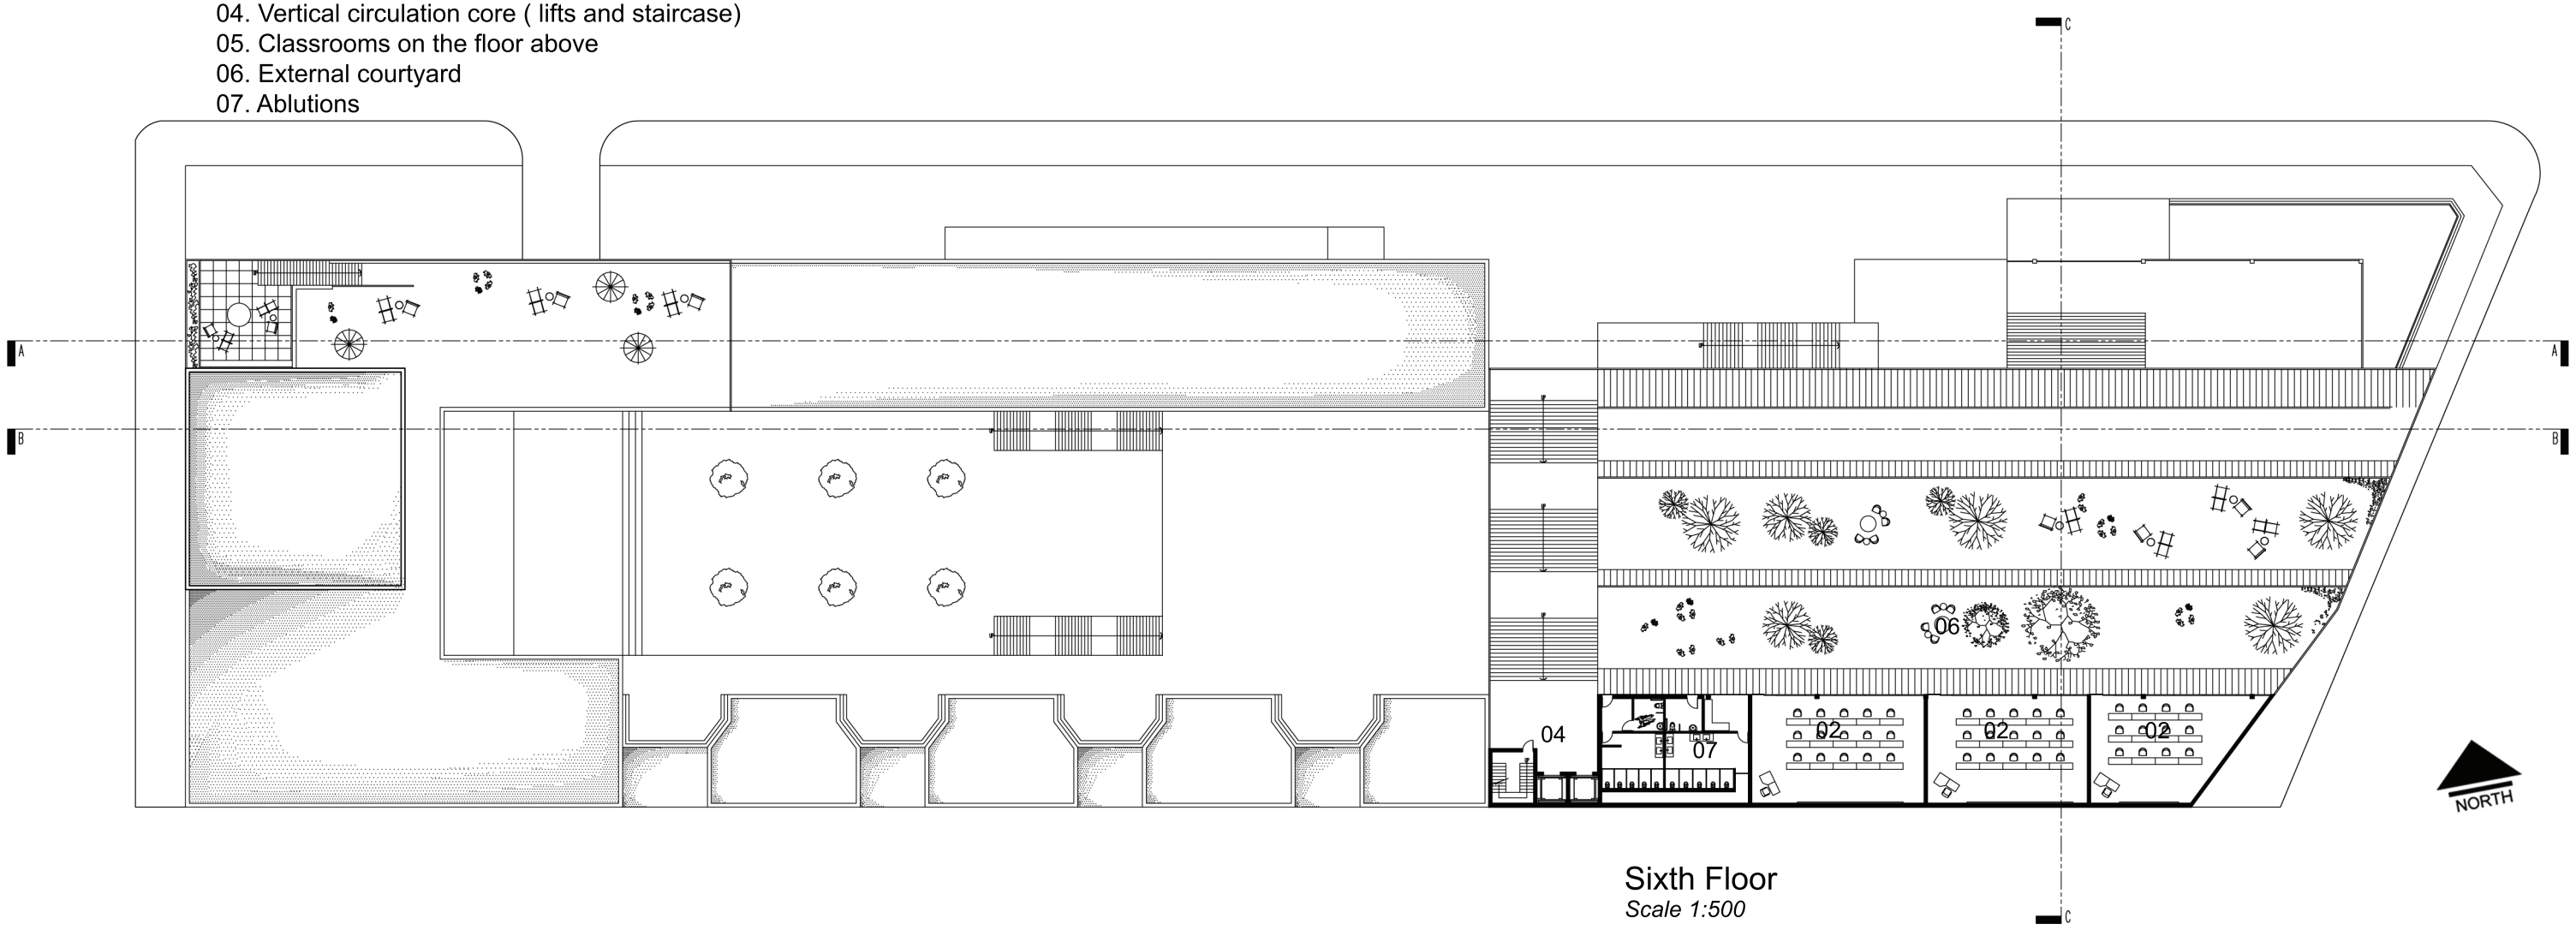

Sixth Floor
Scale 1:500