

https://dspace.org/

The effects of chrome mining activities on the water quality of the Hex River in the Rustenburg area: case study on Kroondal chrome mine

Mavunda, Alter Nyiko

2016

http://hdl.handle.net/10539/21030

Mavunda, Alter Nyiko (2016) The effects of chrome mining activities on the water quality of the Hex River in the Rustenburg area: case study on Kroondal chrome mine, University of Witwatersrand, Johannesburg, <http://wiredspace.wits.ac.za/handle/10539/21030>

Downloaded from a DSpace repository. https://dspace.org/

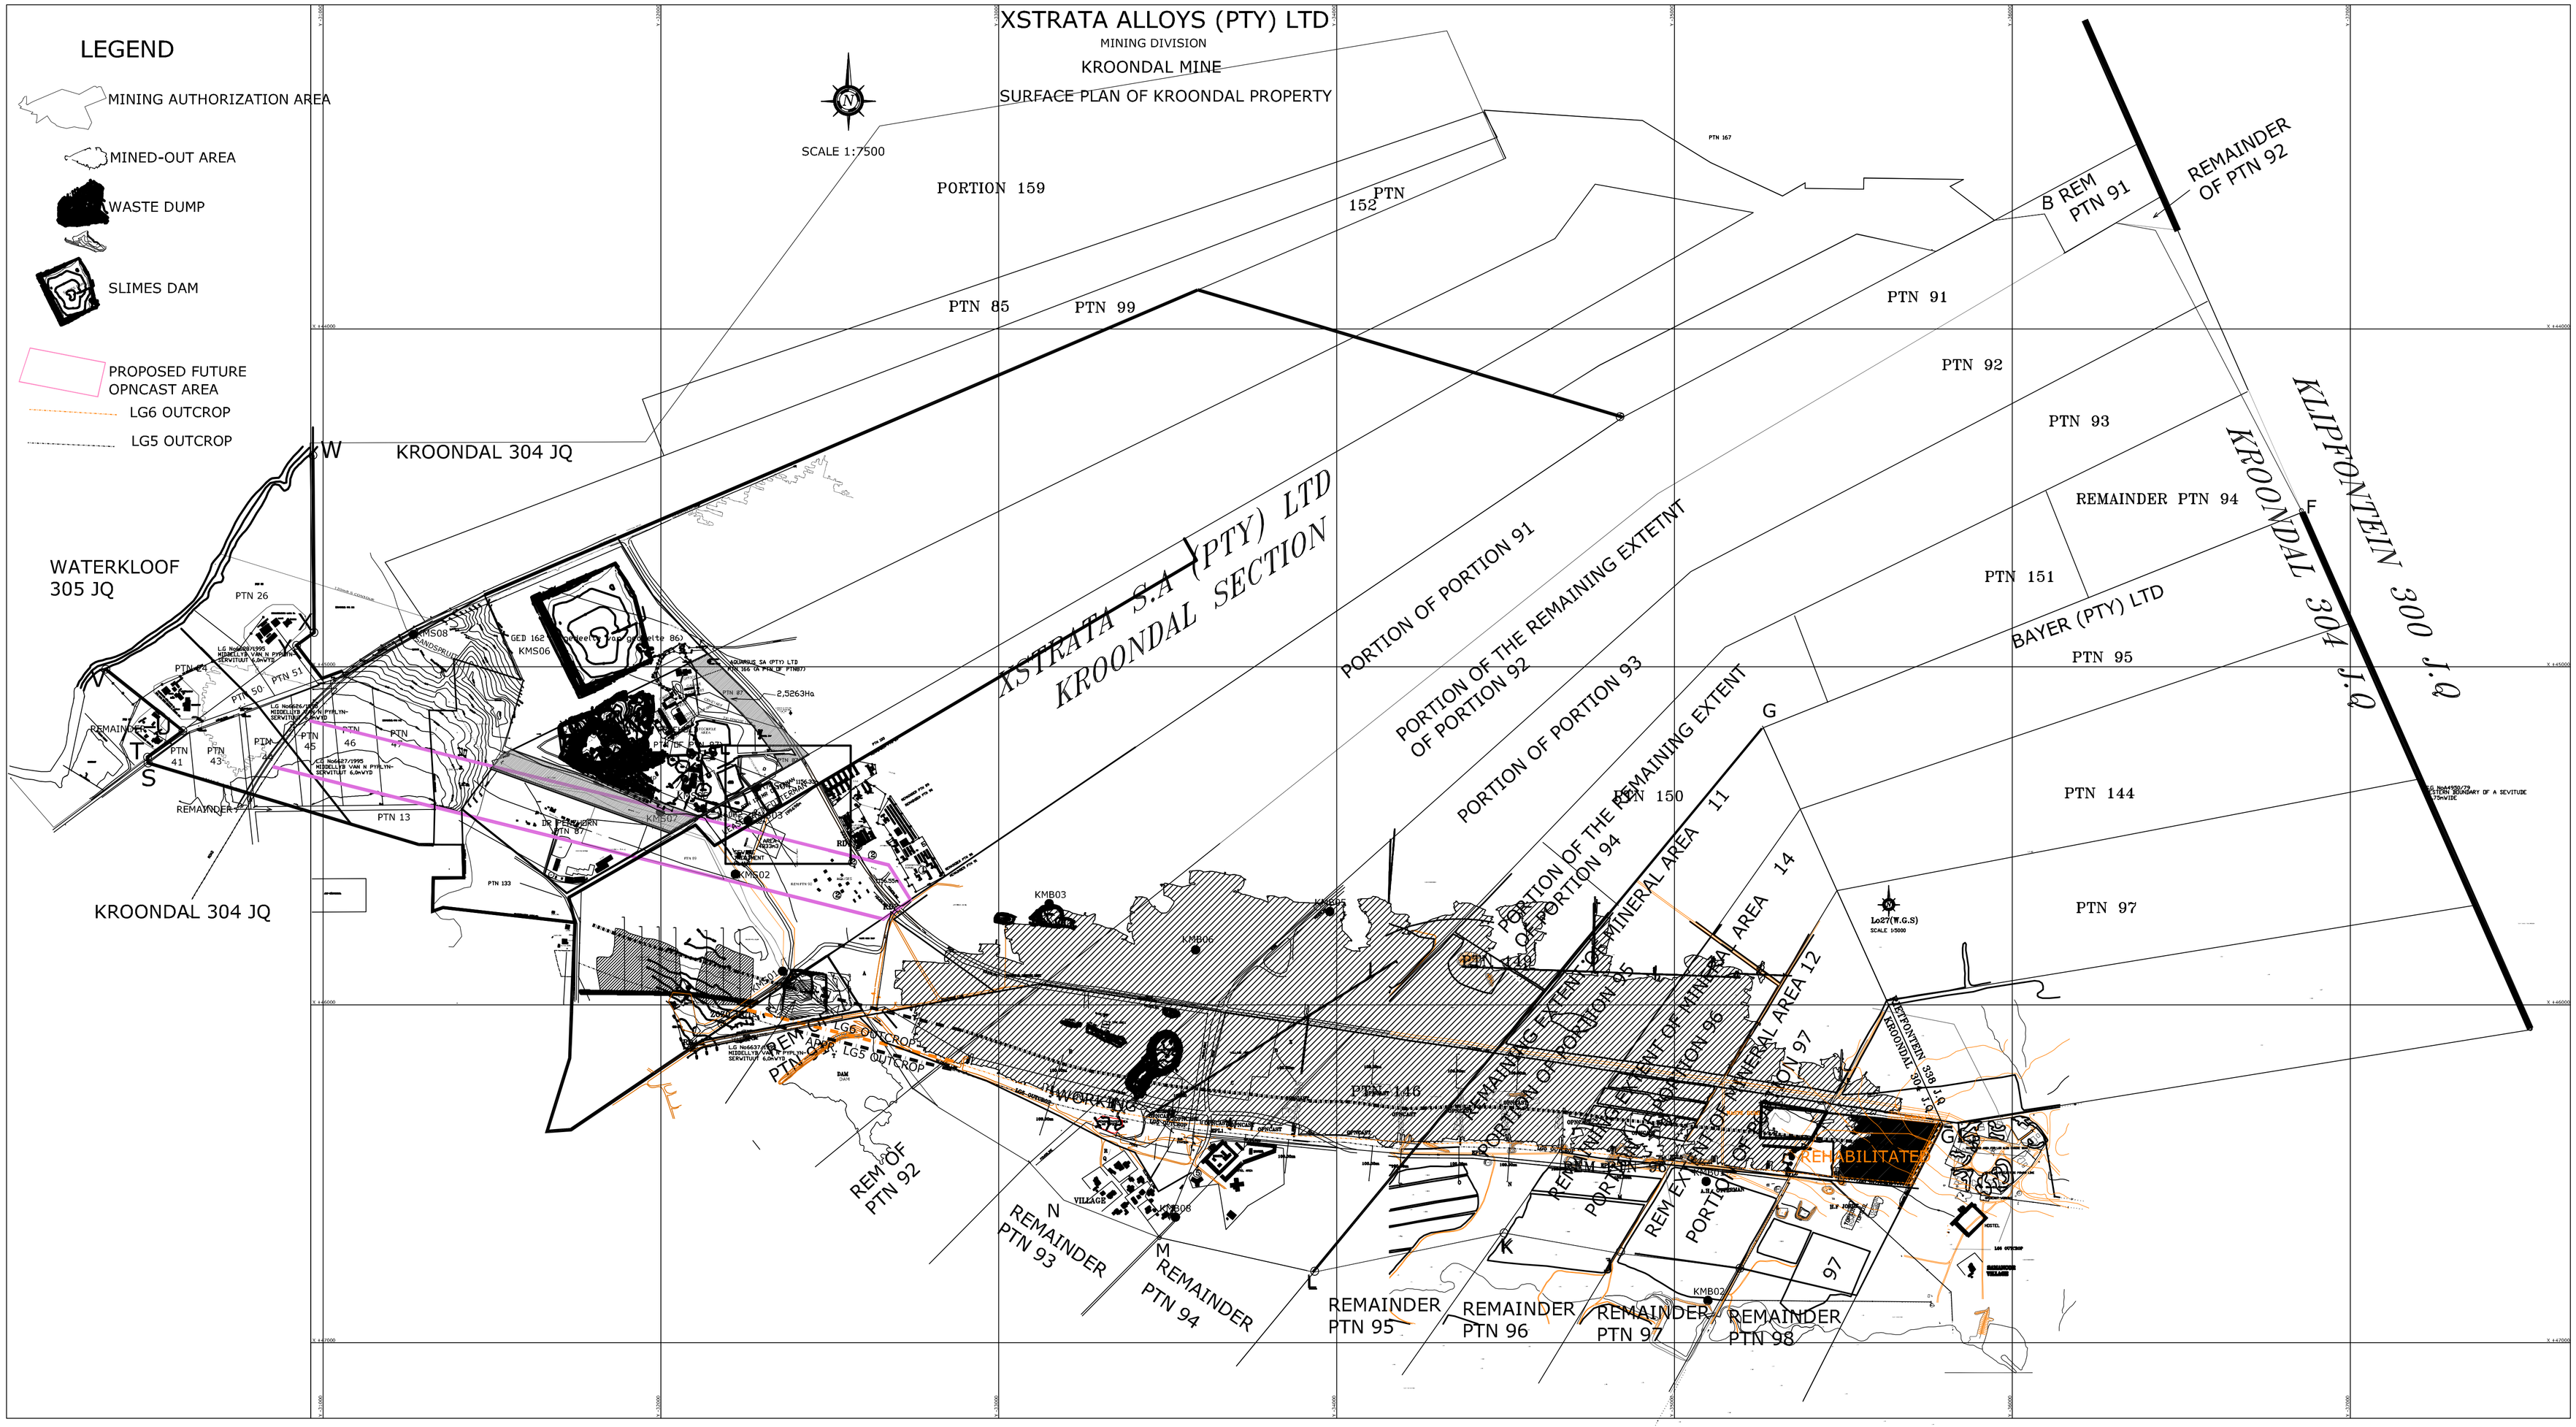

DO NOT SCALE - IF IN DOUBT, ASK.

REFERENCE

DRG. NUMBER	TITLE

REVISIONS

No.	DATE	DESCRIPTION	BY	CHKD

Metago Environmental Engineers (Pty) Ltd
Consulting Engineers & Scientists

South Africa
Metago House
Fourways Manor Office Park
Corner Roos and Macbeth Streets
Fourways
Johannesburg
Tel : +27 (11) 467-0945
Fax : +27 (11) 467-0978
email : general@metago.co.za

Australia
Level 2
14 Ventnor Street
West Perth WA 6005
Tel : +61 (08) 9366 - 4811
Fax : +61 (08) 9366 - 4899
email : general@metago.com.au

THIS DRAWING AND ITS CONTENTS ARE CONFIDENTIAL, ARE SUBJECT TO RETURN ON DEMAND AND MAY NOT BE COPIED OR DISCLOSED TO ANY THIRD PARTY OR USED DIRECTLY OR INDIRECTLY FOR ANY OTHER PURPOSE THAN AS EXPRESSLY DETERMINED IN WRITING BY METAGO ENVIRONMENTAL ENGINEERS (Pty) Ltd.

APPROVED

DEPT.	DATE	SIGN
CIVIL		
ENGINEERING		
PRODUCTION		
PROJ.ENG.		
PROJ.MNG.		

	DATE	NAME
DRAWN BY :	2007/05/02	WJVR
CHECKED :	2007/05/02	AW
APPROVED :	2007/05/02	AW

XSTRATA KROONDAL MINE GENERAL ARRANGEMENT

SITE PLAN

SCALE: AS SHOWN

SHEET: 1 OF 1

A1

DRAWING NUMBER : FIGURE 2

REV : 0