


https://dspace.org/

Inner city schools: education in the urban fabric

Platt, Roger Michael

2010-06-21T12:10:04Z
http://hdl.handle.net/10539/8185

Downloaded from a DSpace repository. https://dspace.org/

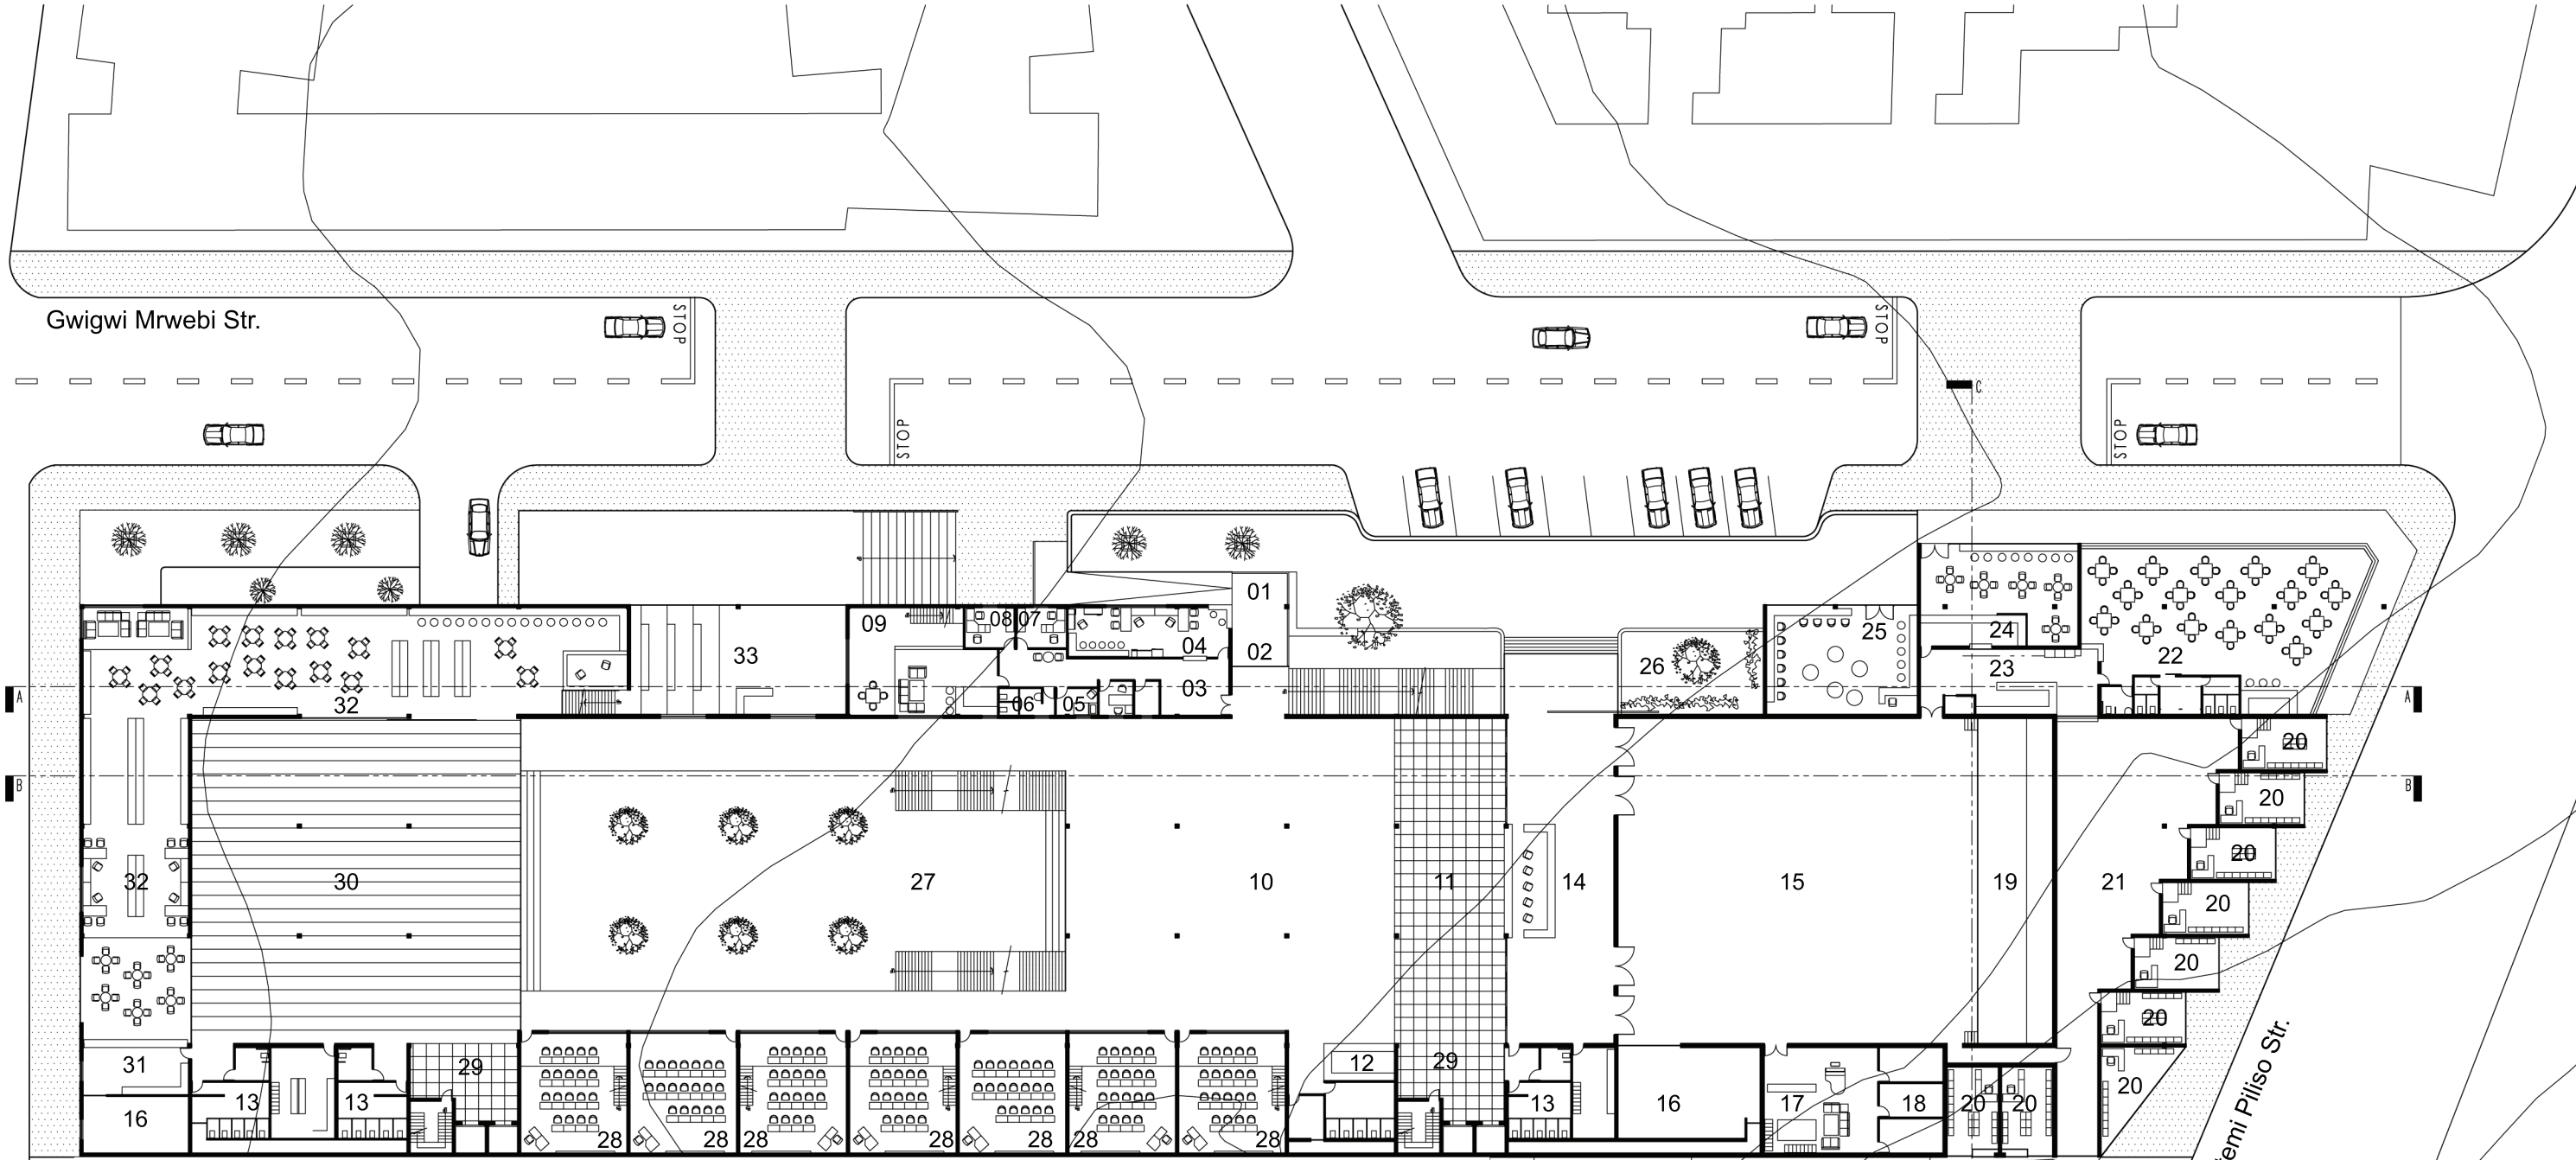

Key

01. Entrance
02. Security point
03. Administration
04. Reception
05. Sick Room
06. Staff ablutions
07. Principals office
08. Dep. Principals office
09. Staff room
10. Entrance foyer
11. Exhibition area
12. Tuckshop/bar
13. Ablutions
14. Ticket/queries office
15. School hall
16. Storage
17. “Back stage” waiting area
18. Wardrobe room
19. Stage
20. Retail
21. Service yard
22. Restaurant
23. Kitchen-can be used for functions separately (service door into the hall has been provided)
24. Coffee shop
25. Internet cafe
26. Entrance into the hall and semi-private
26. Entrance into the hall and semi-private courtyard
27. External courtyard
28. General Classrooms
29. Vertical circulation core (lifts and fire protected stairs)
30. “Hard court” servicing the library
31. School coffee shop
32. Library
33. Double volume public library

Ground Floor

Scale 1:500

NORTH