


https://dspace.org/

Rees-Poole, V S. Church Square, Pretoria. March 1942. Prudential House. Pretoria Publicity Association. Fittings in new offices. Coloured ink on paper. Blueprint. Drawing no. 2. Coloured ink & crayon on paper


Rees-Poole, Vivian Sydney

2012-01-17
http://hdl.handle.net/10539/10993


Downloaded from a DSpace repository. https://dspace.org/

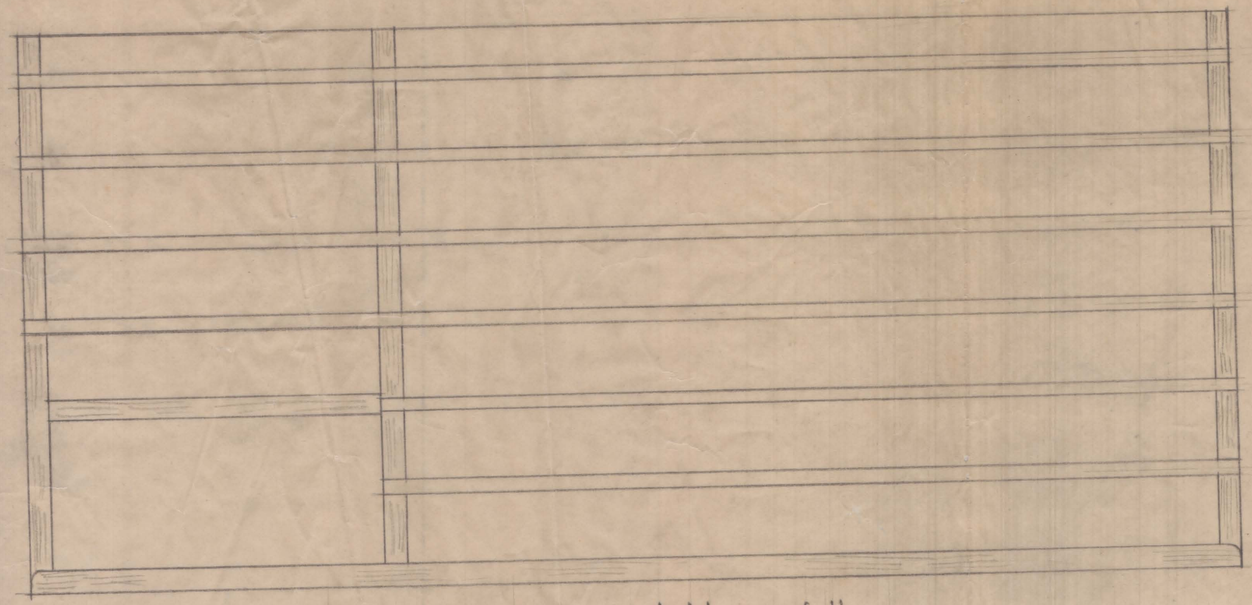


· elevation of stationery holder · full size ·

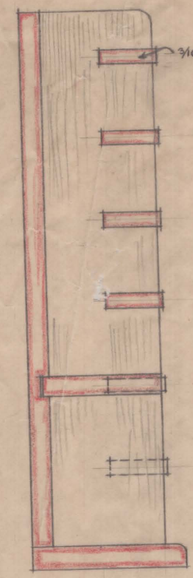

· section ·

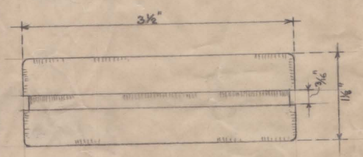


· elevation ·

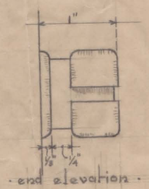

· end elevation ·



· section ·

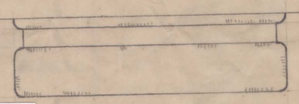

· plan ·

· detail of wood handle to drawers · full size ·

· pretoria publicity association ·
· new offices ·
· joinery details ·

· w.s.rees-poole · f.r.i.b.a ·
· architect ·
· prudential house ·
· pretoria ·

PRUDENTIAL HOUSE
PRETORIA
JOINERY DETAILS
No DATE
W.S. Rees-poole, f.r.i.b.a