DSPACE

https://dspace.org/

Rees-Poole, V S. Church Square, Pretoria. (1911?) Detail for central feature- Ink on parchment; Sections showing levels to footways- ink on paper.Detail showing main flight of stairs to Market Street South and positions for lettered stones, drawing no. 2. Ink & coloured crayon on butcher's paper.

Rees-Poole, Vivian Sydney

2012-01-13
http://hdl.handle.net/10539/10975

Downloaded from a DSpace repository. https://dspace.org/

· CHURCH · SQUARE ·

· DETAIL FOR CENTRAL FEATURE ·

½" SCALE ·

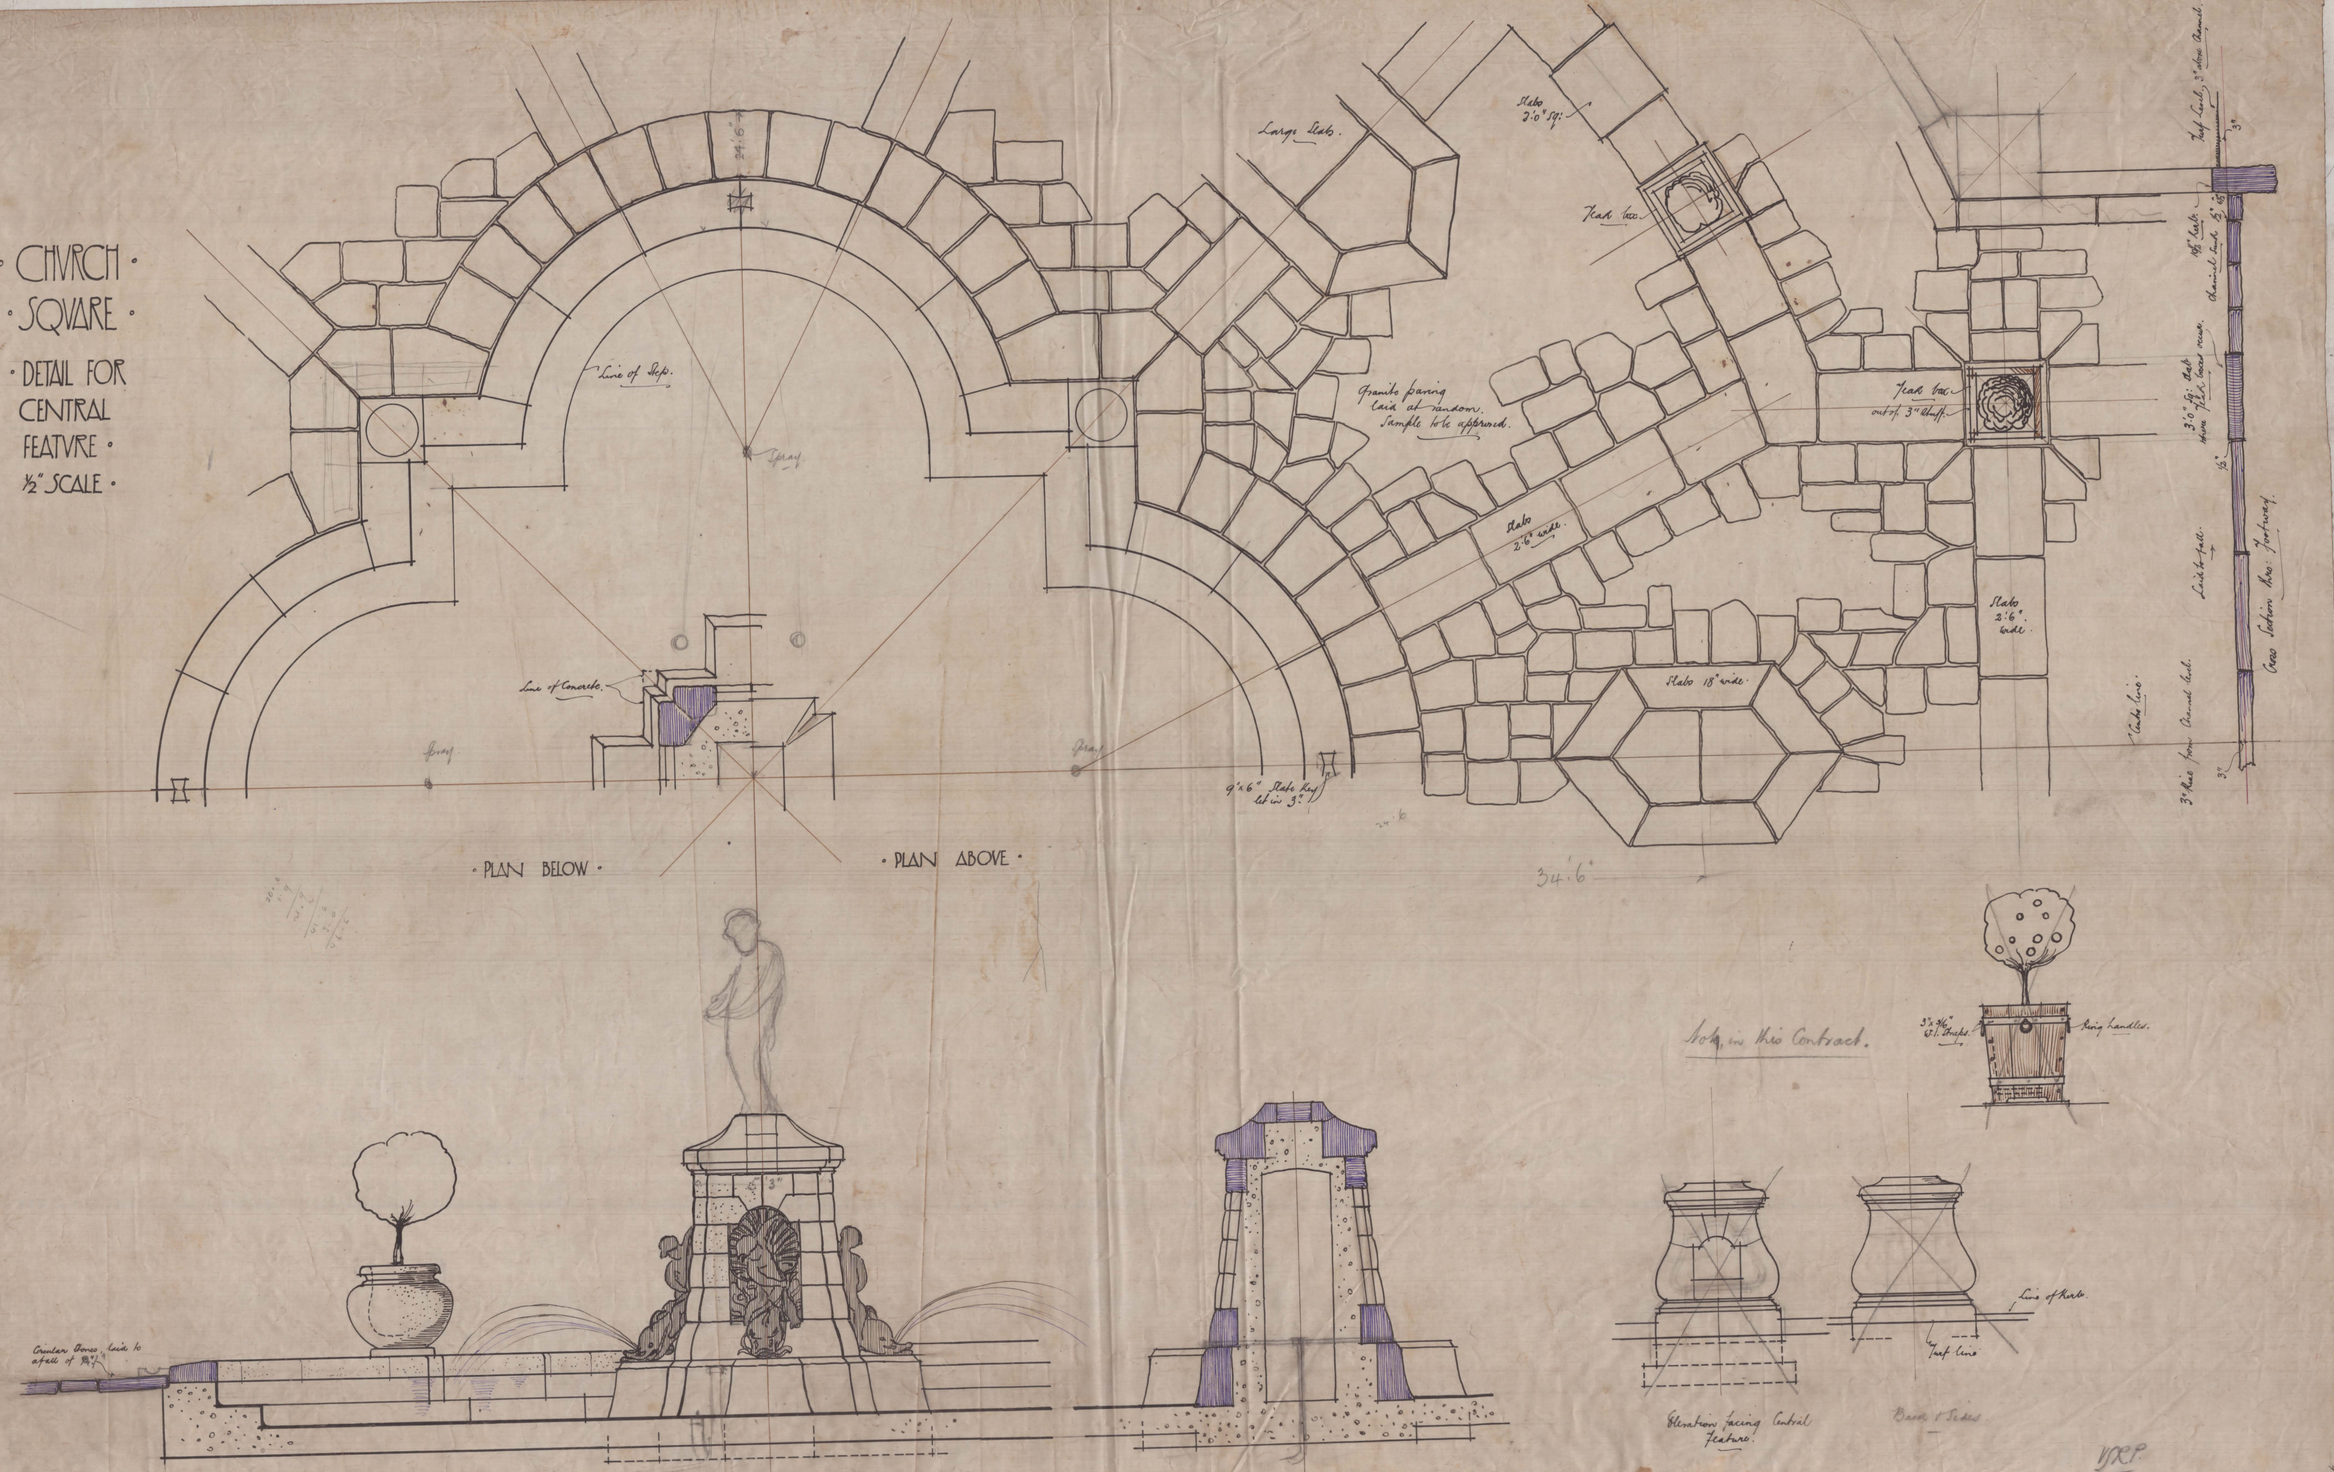

CHURCH SQUARE
DETAIL FOR CENTRAL FEATURE
SECTIONS · PLAN
No DATE
V. S. Rees Poole