DSPACE

https://dspace.org/

Rees-Poole, V S. Church Square, Pretoria. (1911?) Detail for central feature- Ink on parchment; Sections showing levels to footways- ink on paper.Detail showing main flight of stairs to Market Street South and positions for lettered stones, drawing no. 2. Ink & coloured crayon on butcher's paper.

Rees-Poole, Vivian Sydney


2012-01-13
http://hdl.handle.net/10539/10975

Downloaded from a DSpace repository. https://dspace.org/

CHURCH SQUARE PRETORIA


SECTIONS SHEWING LEVELS TO FOOTWAYS

Drawing No.

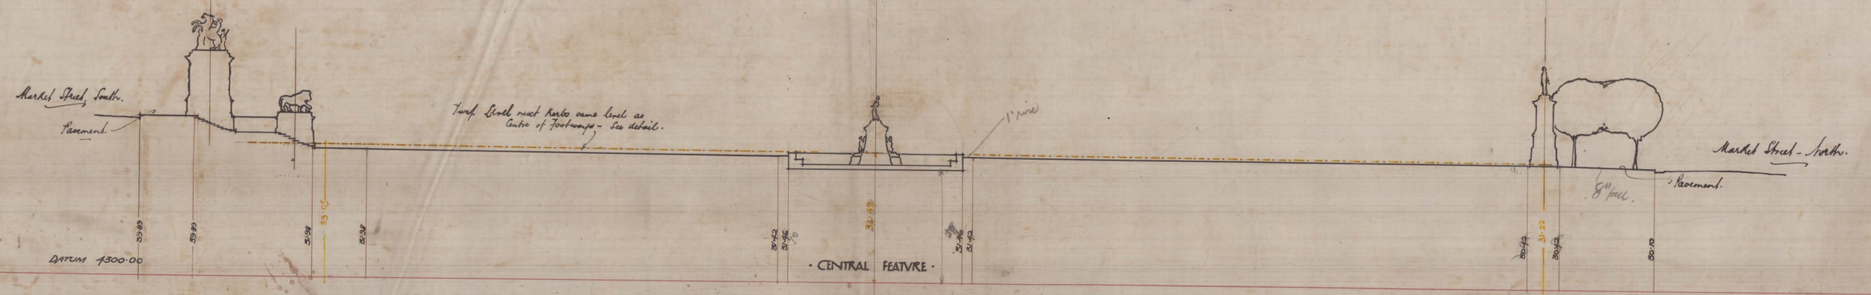

SECTION N TO S

Note.
Dotted line shows existing Levels.

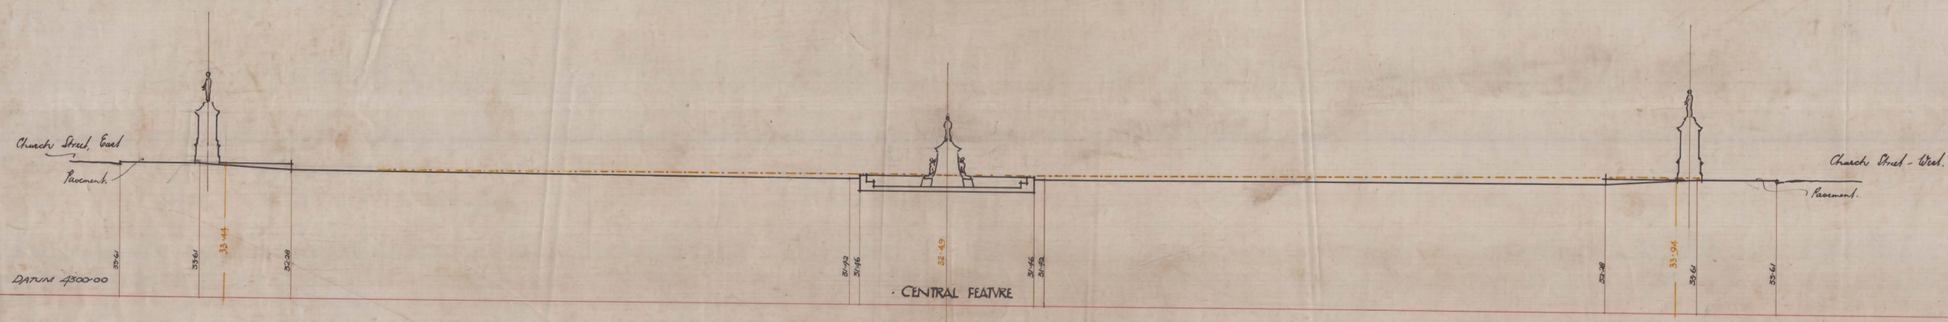

SECTION E TO W

CHURCH SQUARE
PRETORIA
SECTIONS SHEWING LEVELS TO FOOTWAYS
12-07-1911
V.S. Rees-Poole

J. S. Rees Poole
Archt. July 12. 1911.