


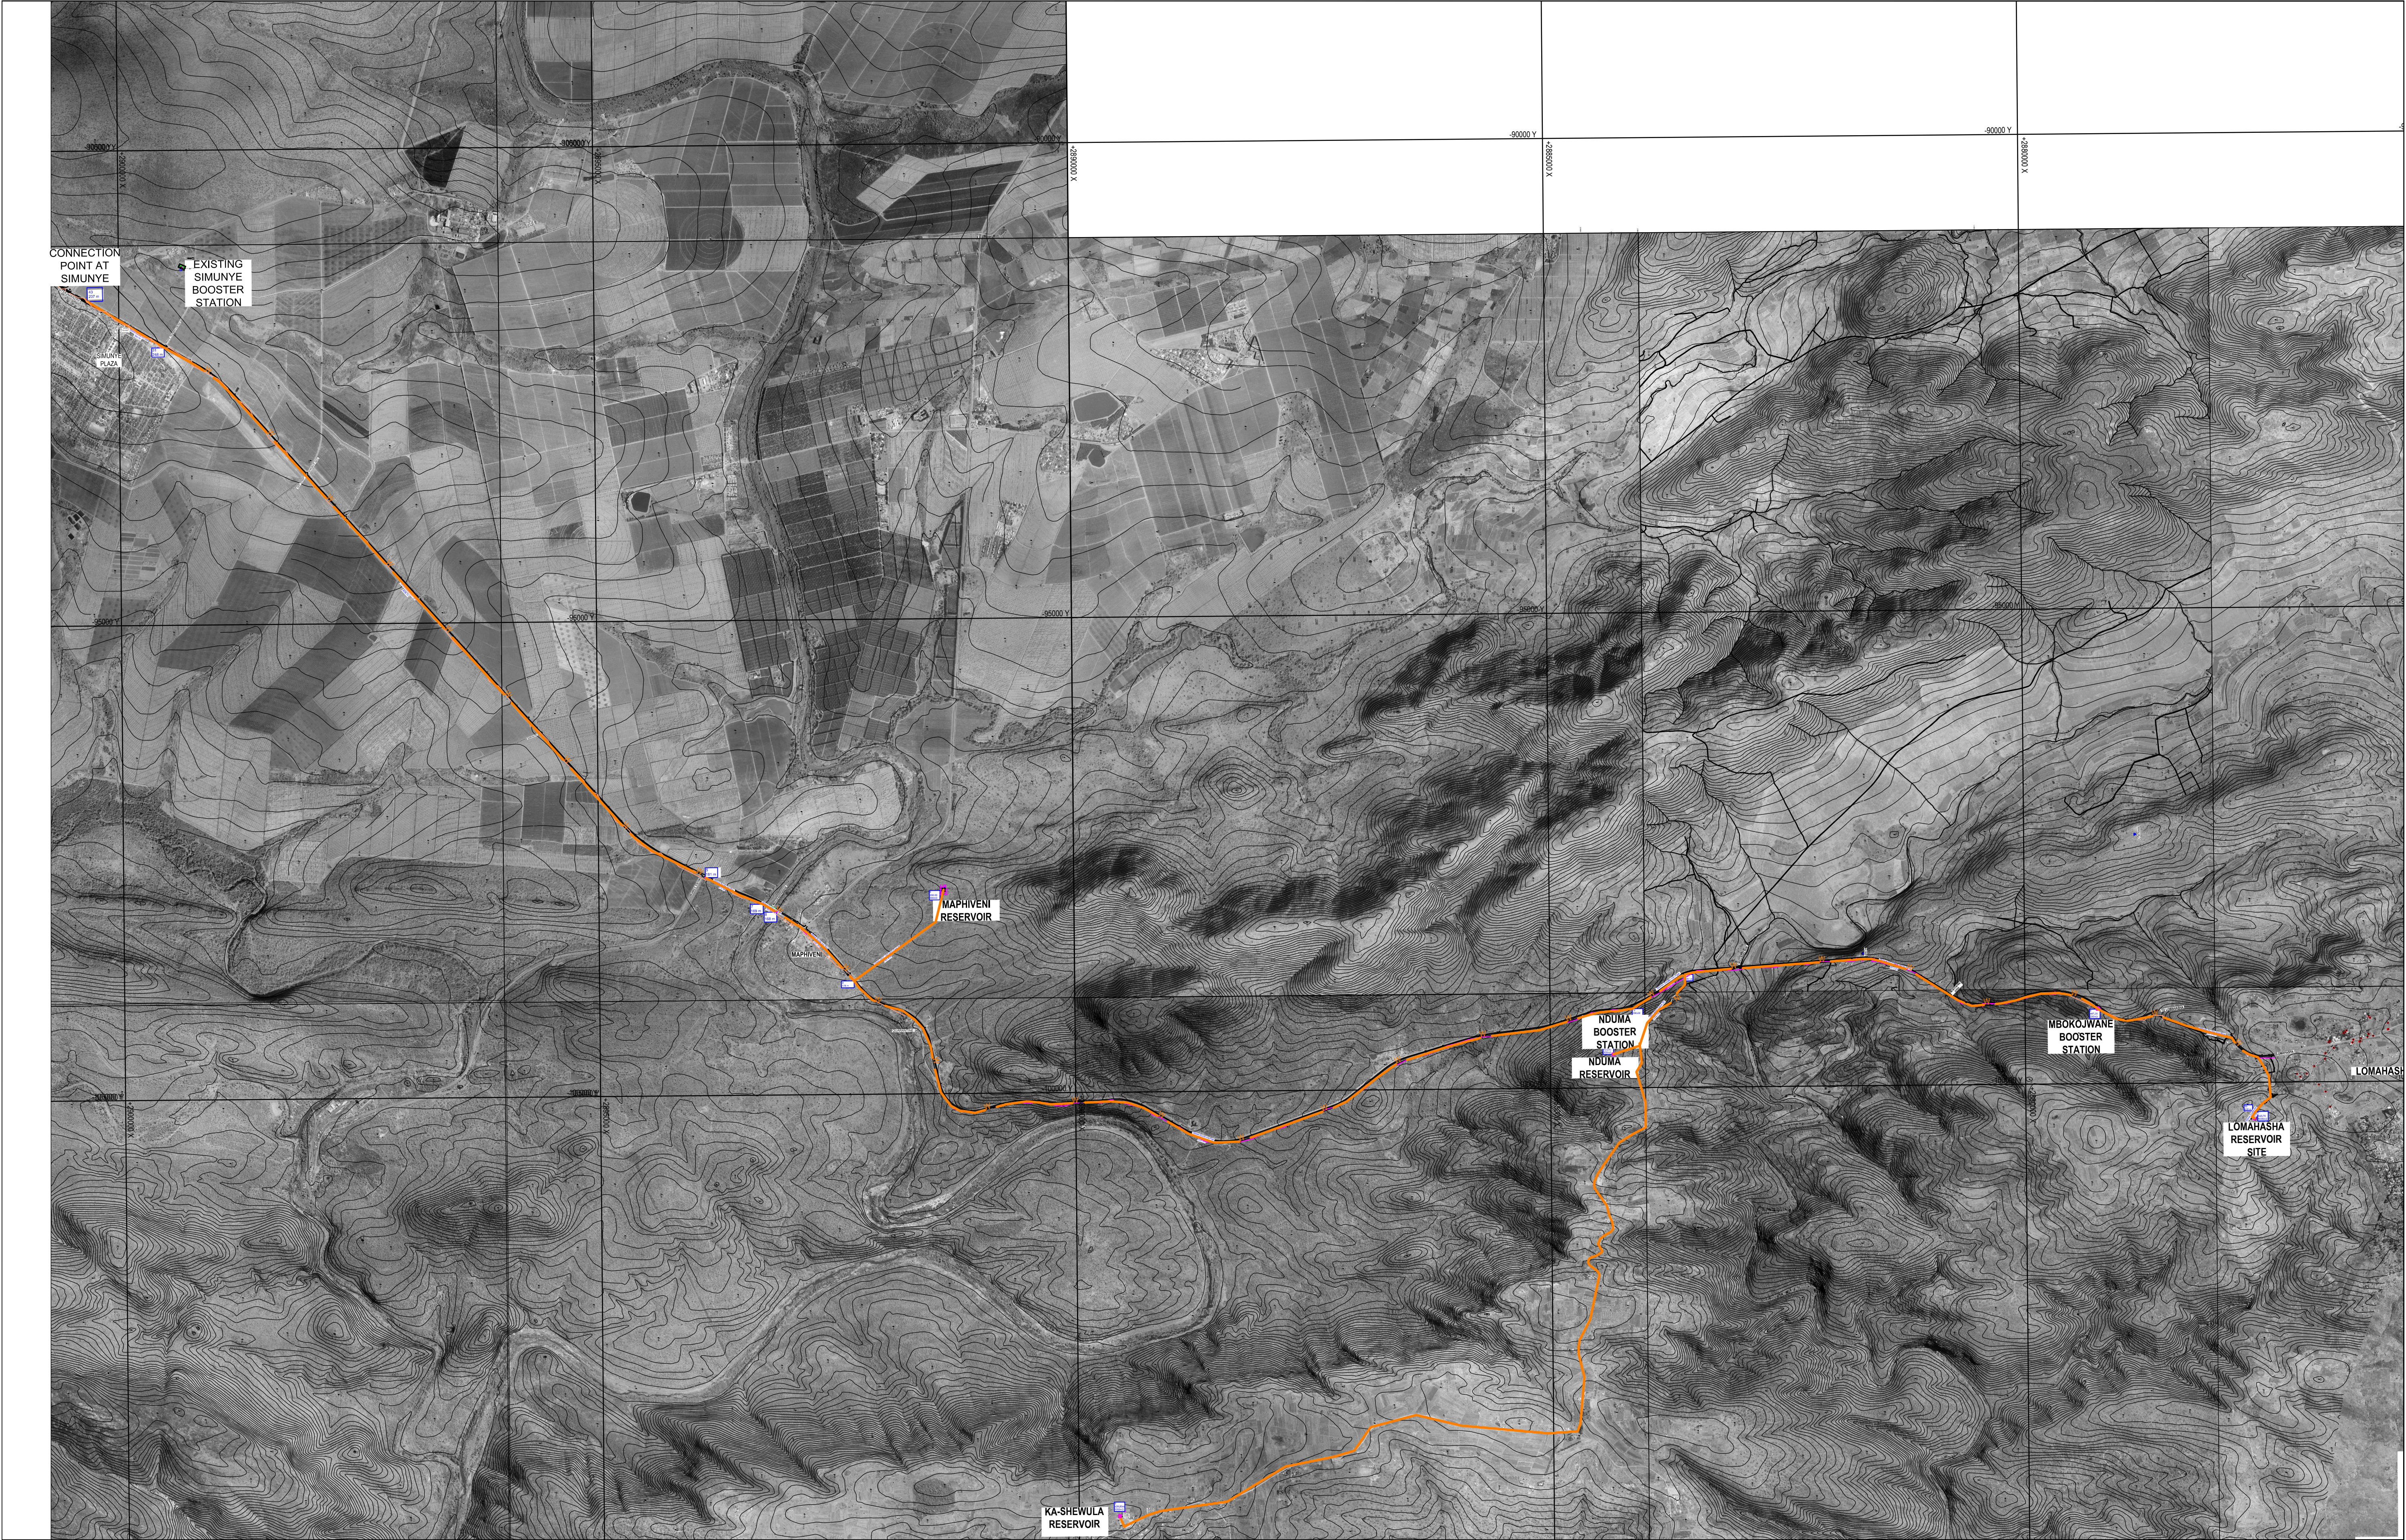

University of the Witwatersrand Faculty of Engineering and the Built Environment Research Project: Water Supply System Assessmen for Lomahasha Inkhundla in Lubombo Region, Swaziland	Prepared by: Bernard J. Ndisebuye, Student NO. 508024 Supervised by: Prof Adesola Ilemobade School of Civil & Environmental Engineering					PROJECT: LOMAHASHA INKHUNDLA WATER SUPPLY PROJECT	DRAWING TITLE: WATER SUPPLY SCHEME OVERALL GENERAL LAYOUT	PROJECT STATUS							
								REGION: LUBOMBO - SWAZILAND	SCALE: 1:30 000	SHEET SIZE: A1	DATE: OCTOBER 2013	☒ DESIGN (DESIGNED)	☐ TENDER (TENDERED)	☐ APPROVED FOR CONSTRUCTION (APPROVED)	☐ AS-BUILT (AS-BUILT)
		No.	DATE	AMENDMENTS	BY										