



DSPACE

<https://dspace.org/>




**Rees-Poole, V S. Church Square, Pretoria. March 1942.
Prudential House. Pretoria Publicity Association. Fittings
in new offices. Coloured ink on paper. Blueprint. Drawing
no. 2. Coloured ink & crayon on paper**

Rees-Poole, Vivian Sydney


2012-01-17

<http://hdl.handle.net/10539/10993>

drawing 129.1.

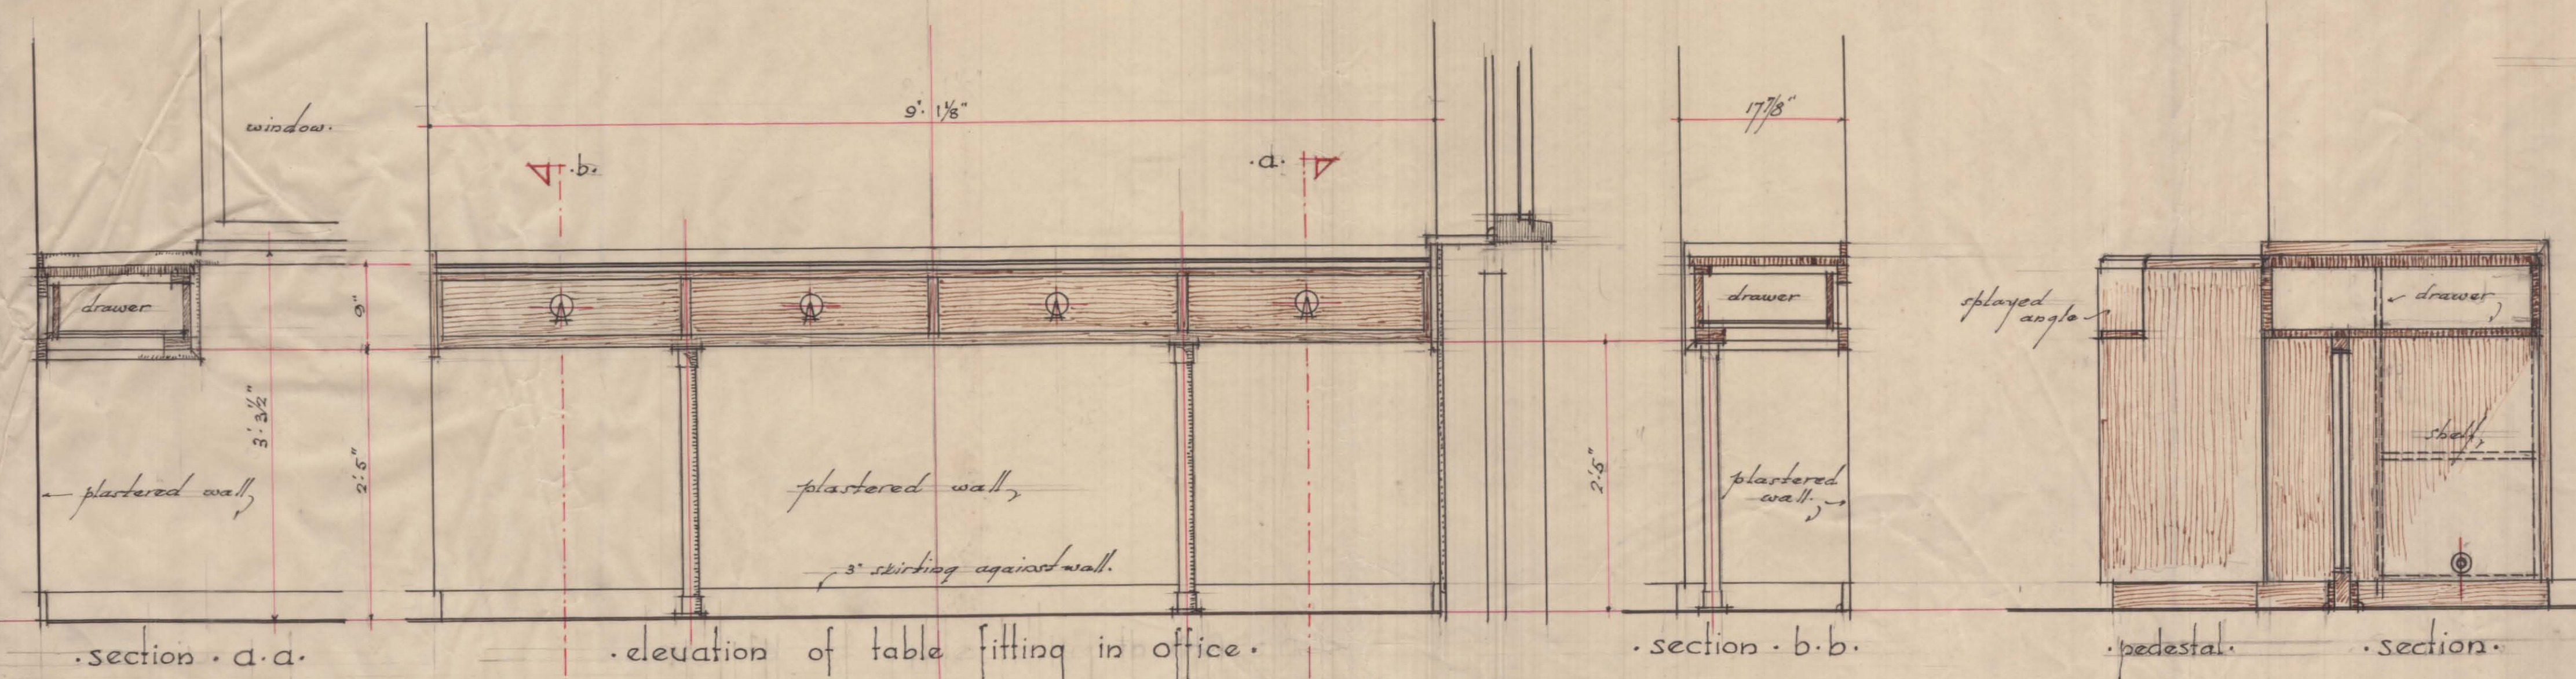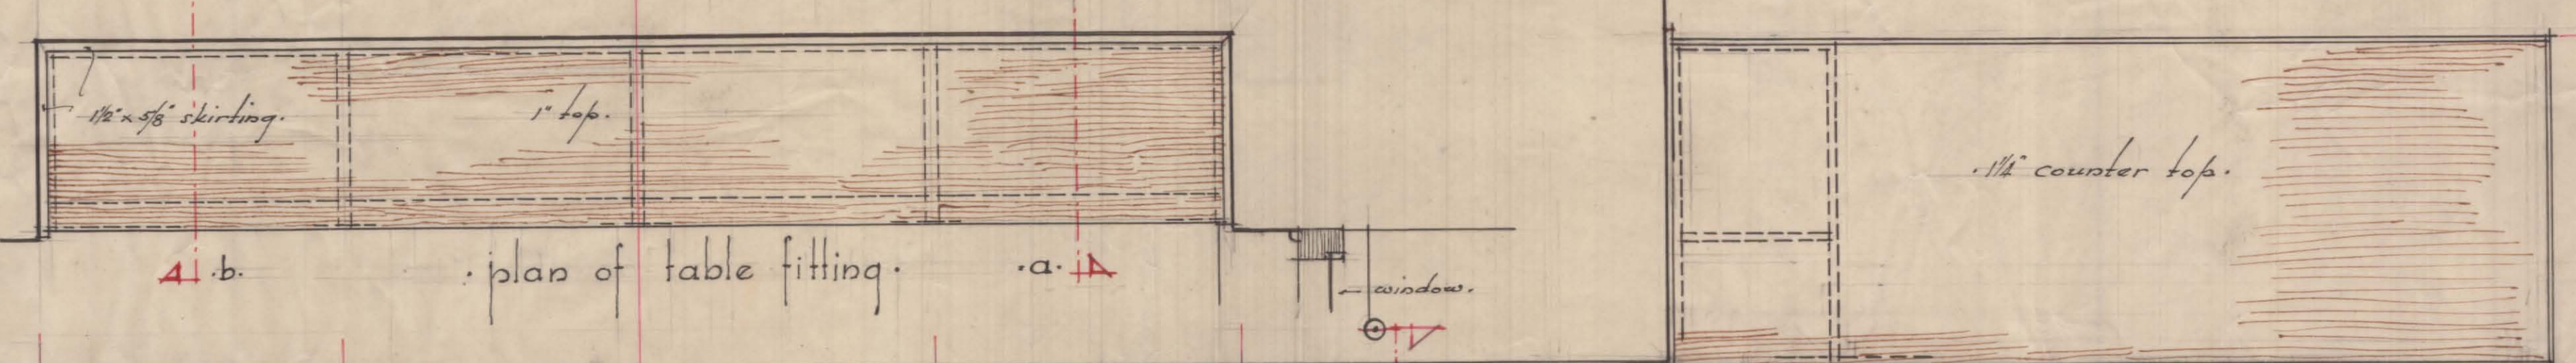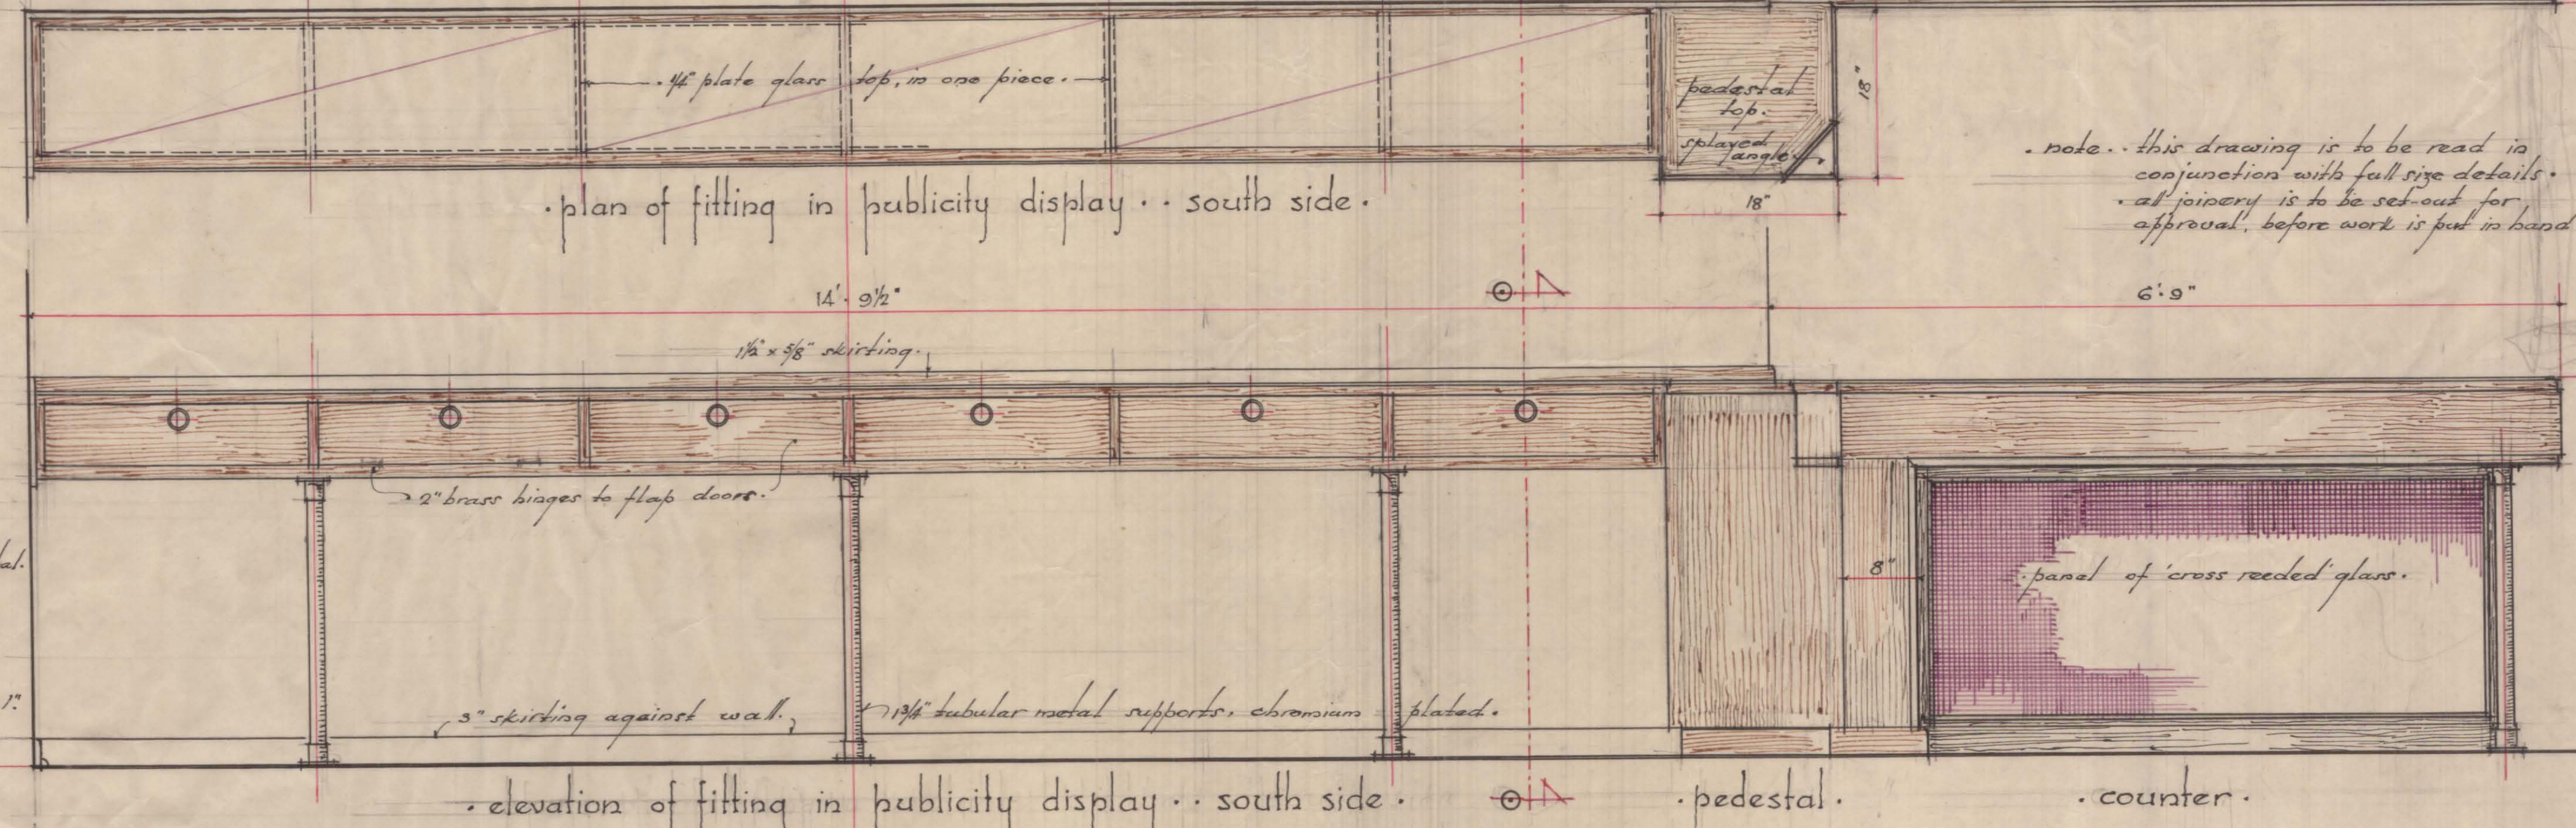

note. this drawing is to be read in conjunction with full size details. all joints are to be set out for approval before work is put in hand.

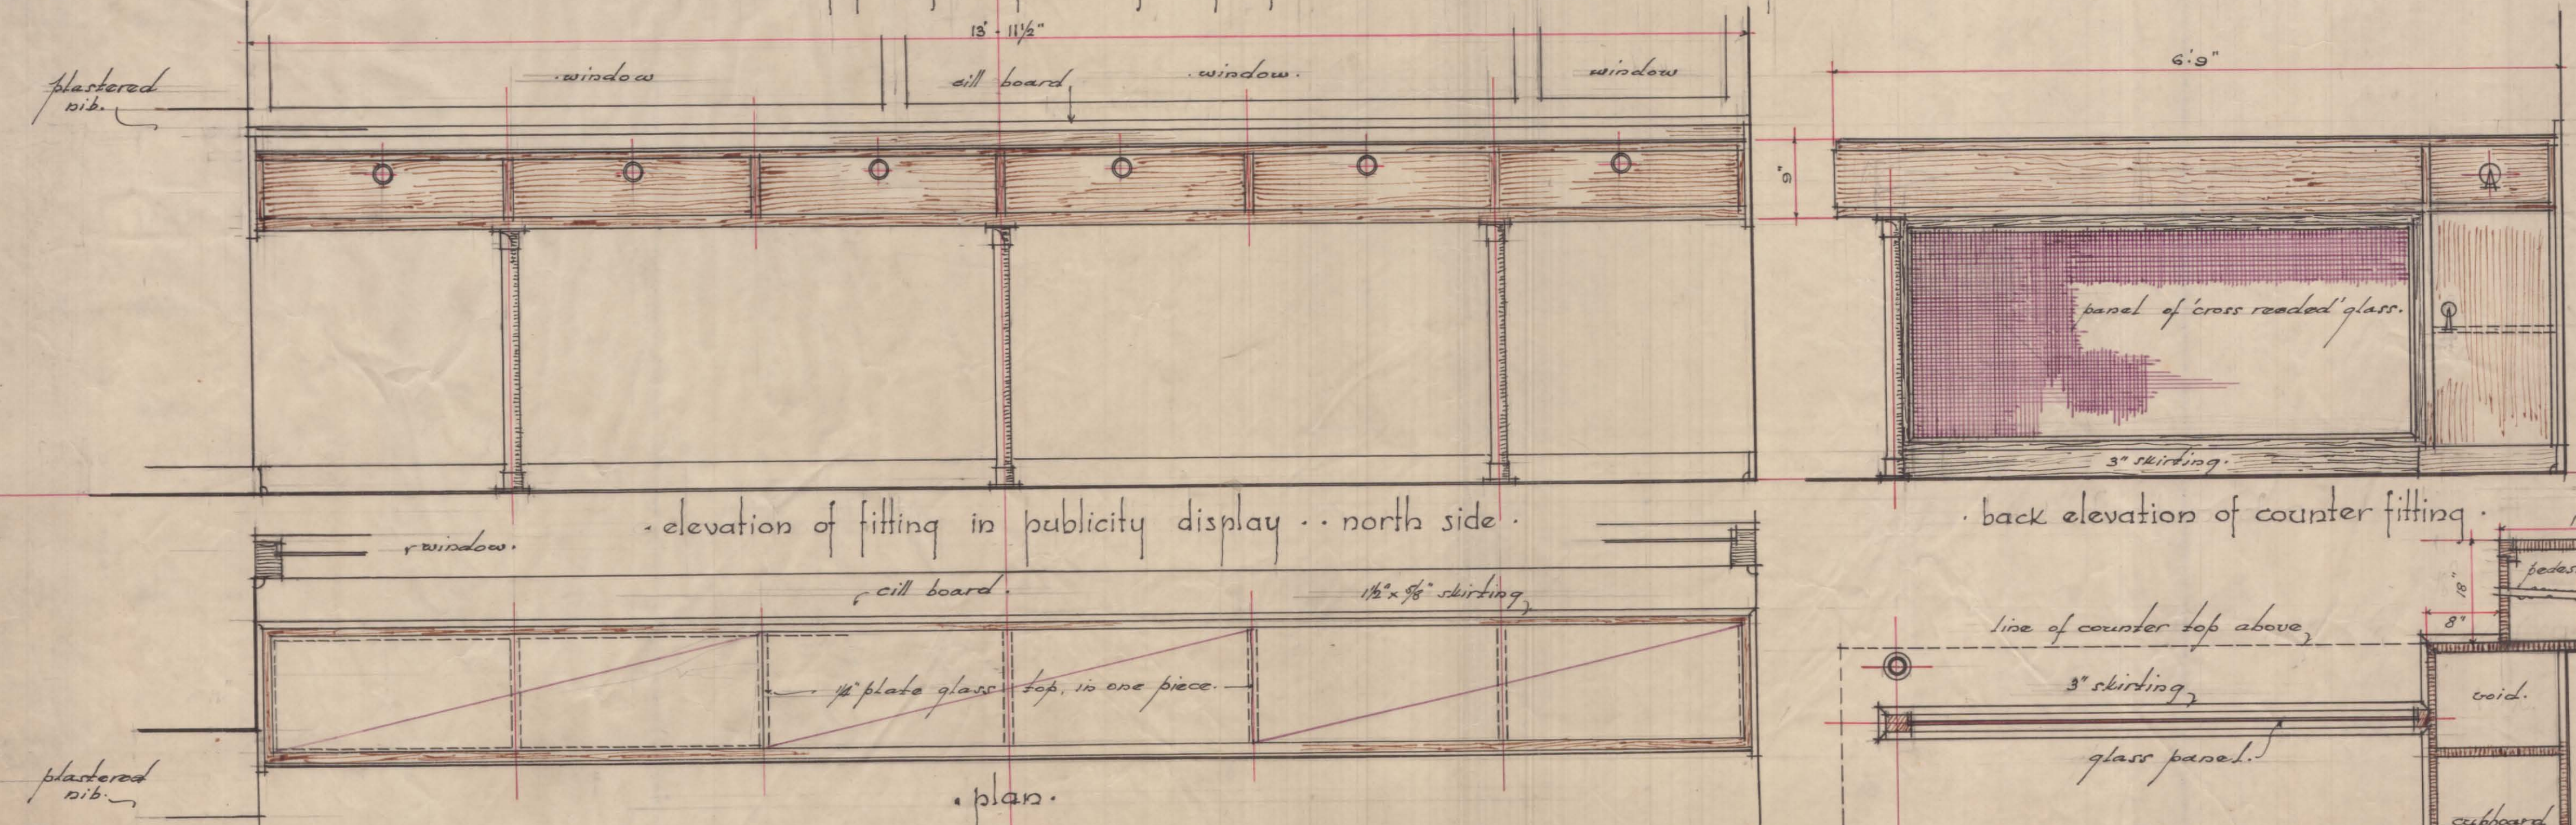

pretoria publicity association • fittings in new offices • church square • scale • one inch equals one foot • note, all dimensions to be taken from the building.

plan thro' counter fitting etc.

V.S. Rees-pool, triba architect. prudential house. pretoria. 16.3.1942.

PRETORIA PUBLICITY ASSOCIATION
FITTINGS IN NEW OFFICE - CHURCH SQUARE
[PRUDENTIAL HOUSE]
SHOP DRAWINGS - ELEVATIONS & SECTIONS
16.03.1942
V.S. Rees-pool, triba