DSPACE

https://dspace.org/

Wits Architecture Student Works 1922-1980. Wepener, L J. S Ambrogio Milan. Longitudal Section and Plan (first drawings) 1935. BArch III; S Ambrogio, Milan. Facade & Cross Section (second drawings) 1935. BArch III.


Wepener, L J

2014-11-14
http://hdl.handle.net/10539/15887


Downloaded from a DSpace repository. https://dspace.org/

S. AMBROGIO

MILAN

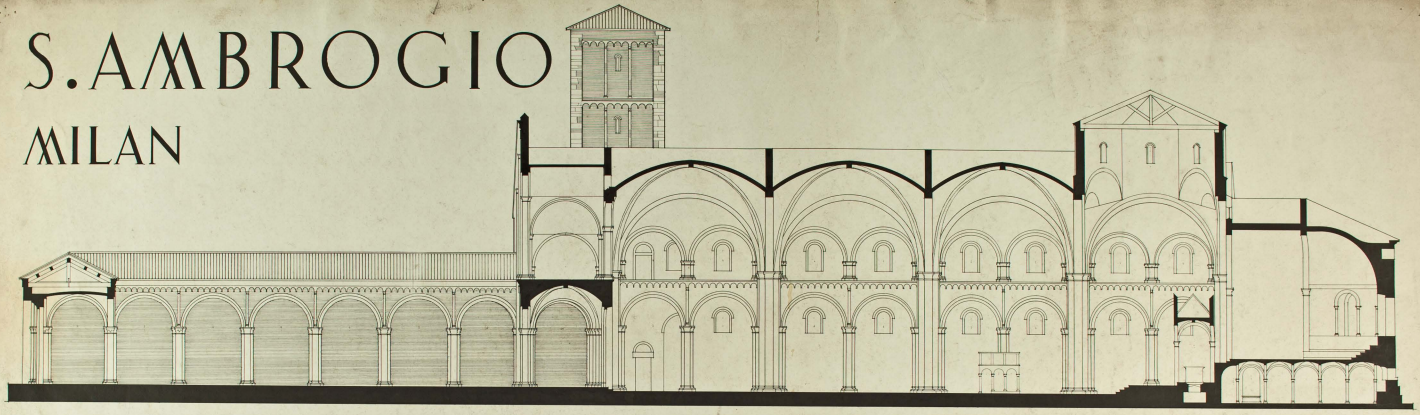

LONGITUDINAL SECTION

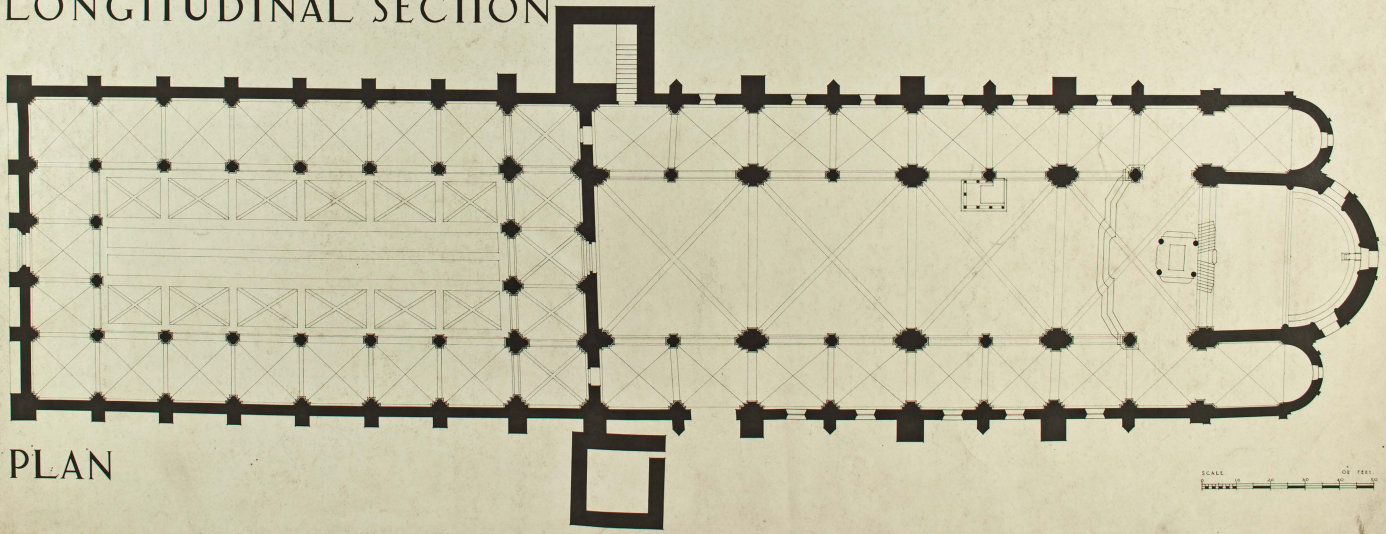

PLAN