


https://dspace.org/

The outer edge: an urban promatorium


Wecke, Michelle

2009-09-16T11:35:19Z
http://hdl.handle.net/10539/7277


Downloaded from a DSpace repository. https://dspace.org/

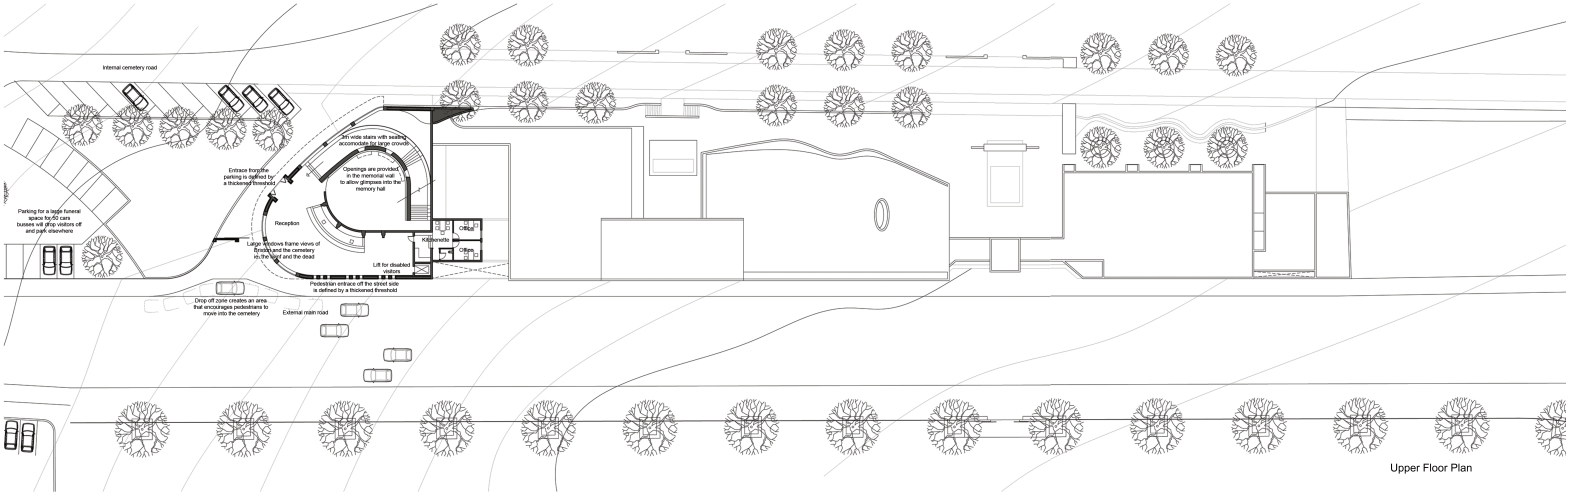


Upper Floor Plan

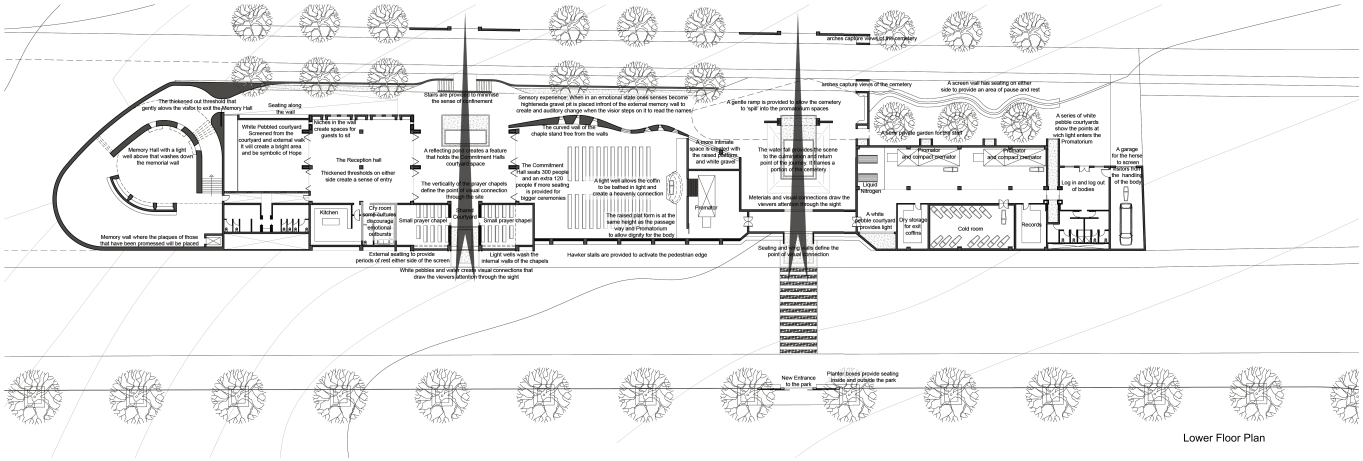


Lower Floor Plan

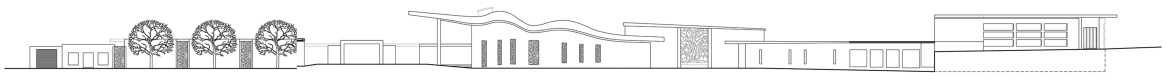


North Elevation

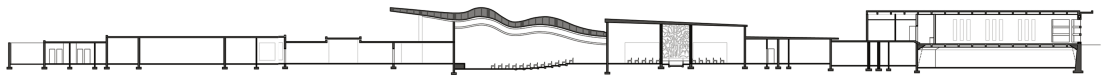

Section AA

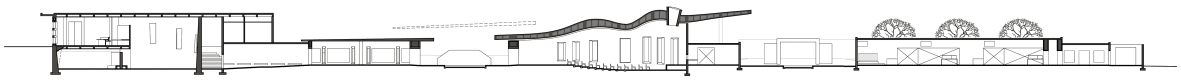

Section BB

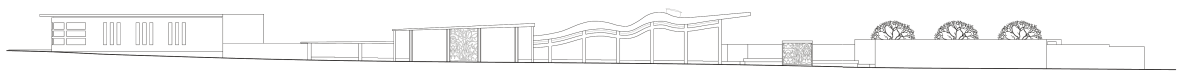

South Elevation