



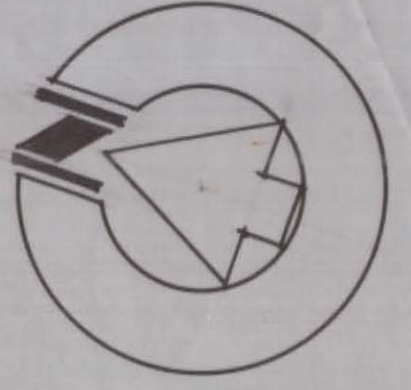

D I S E

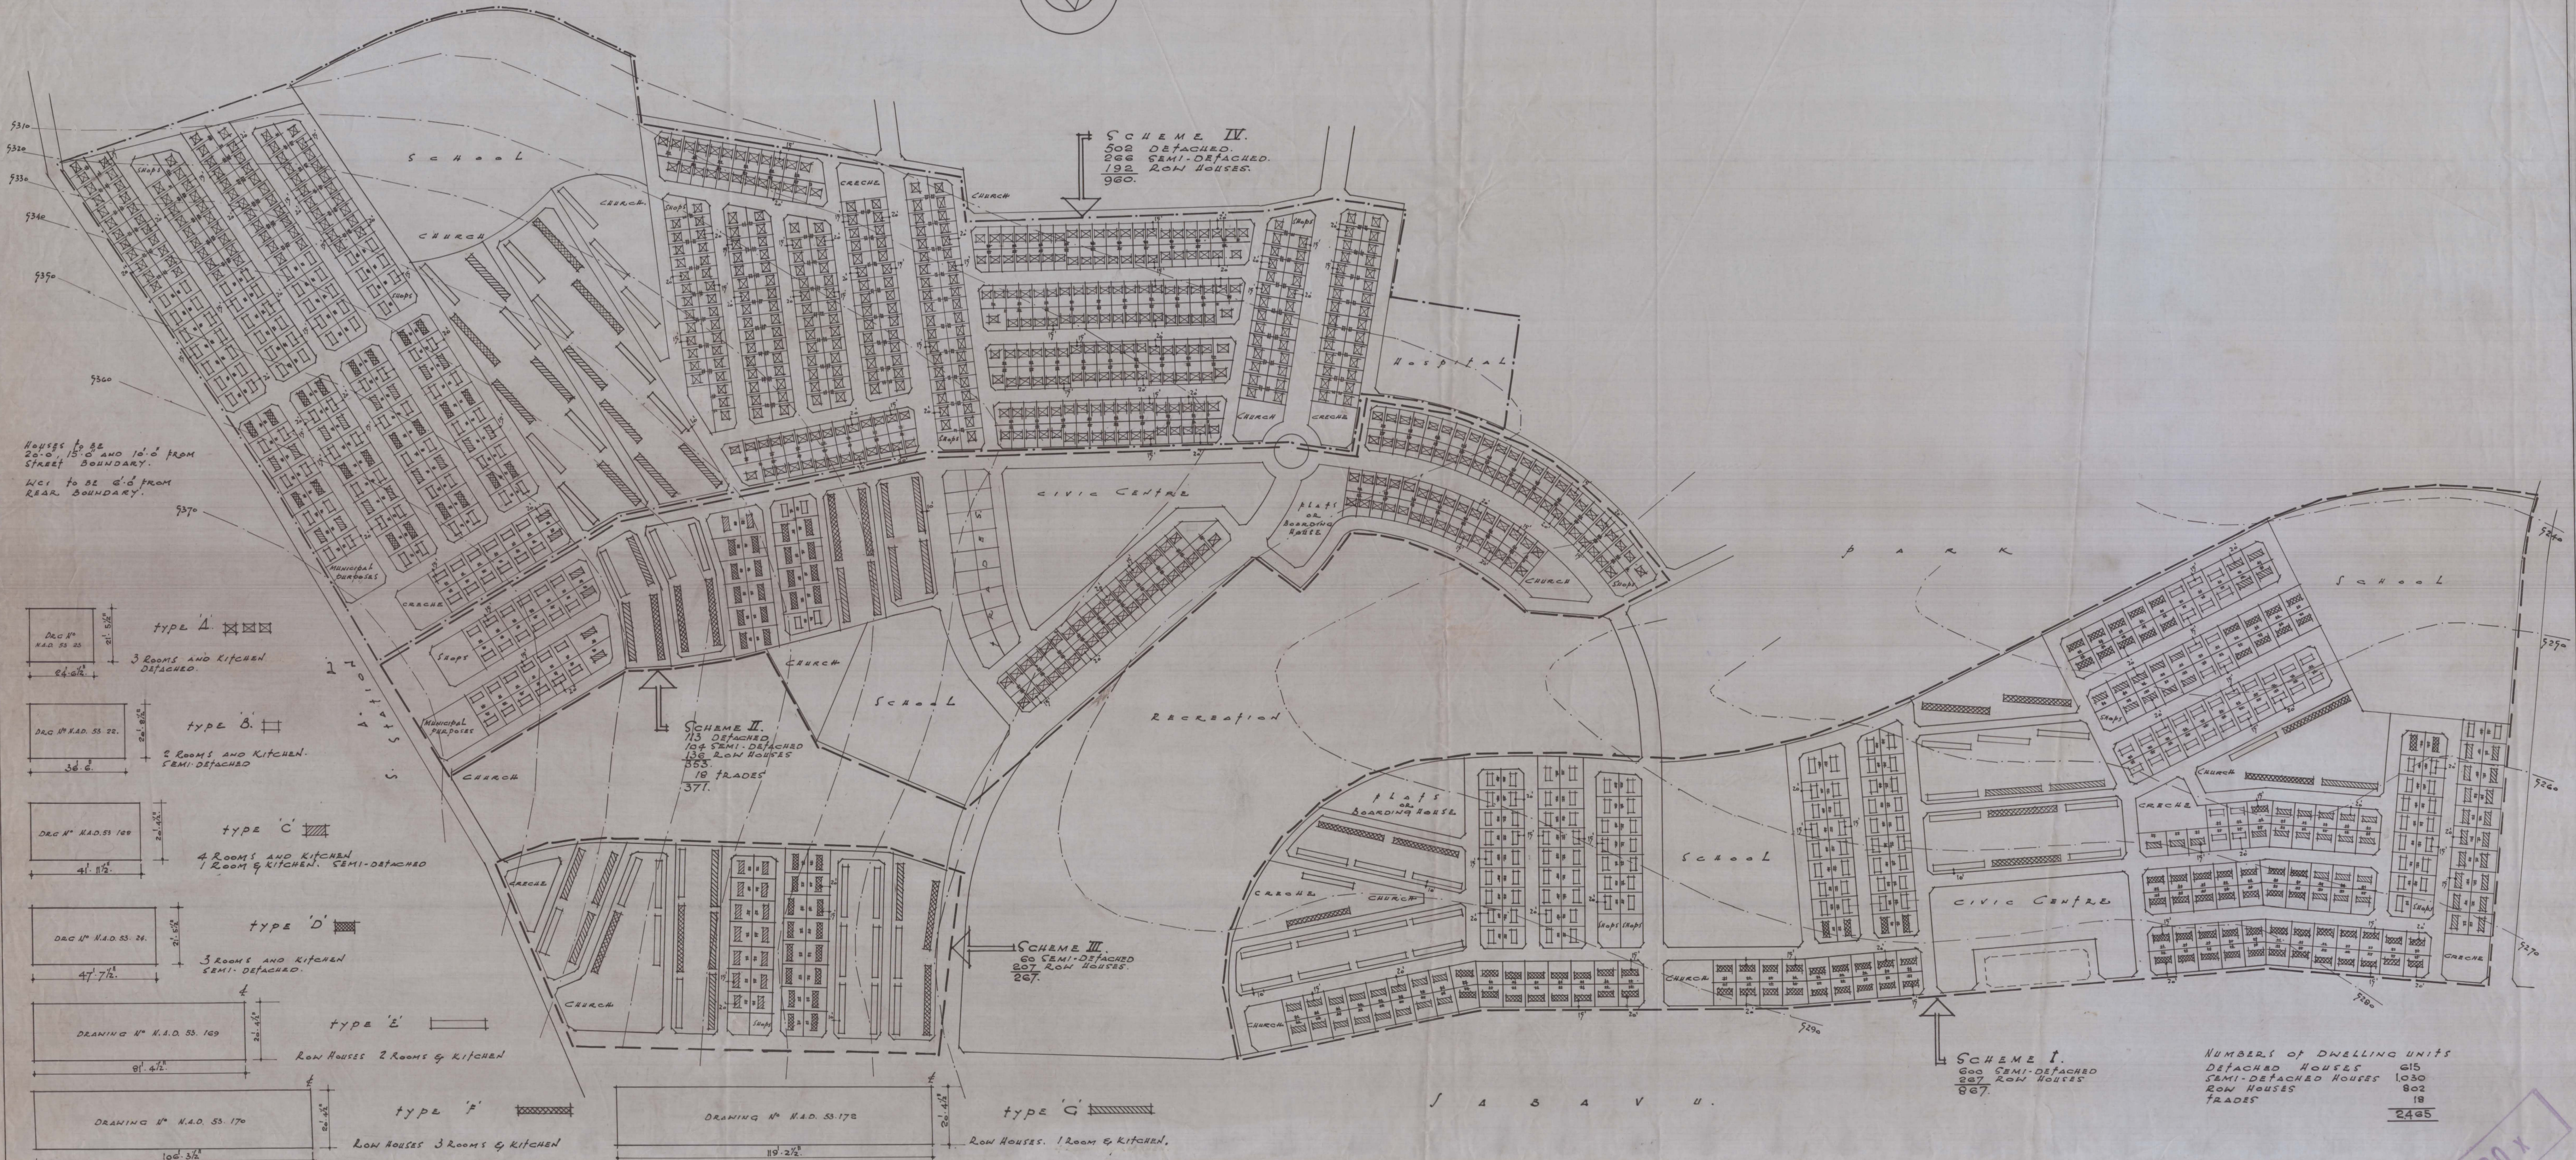

DRAWN BY GOWLEY		CHECKED BY: HRS.	CITY OF JOHANNESBURG		CITY ENGINEERS DEPT.	
DRAWING N° N.A.D. 53 177. (SURVEY DRAWING N° K75 REFERS).		16/9/53 CHIEF ARCHITECT.	LAYOUT OF THE CENTRAL PORTION OF MOFOLO NATIVE TOWNSHIP. KLIPSPRUIT N° 49. SCALE 1/2000 O.P.			
DATE	NO.	DATE	NO.	30x		
12/5	700			H. Schrader CITY ENGINEER 16.9.49.		

LAYOUT OF THE CENTRAL PORTION OF MOFOLO NATIVE TOWNSHIP. KLIPSPRUIT N° 49.
N.A.D. 53 177.
Survey Drawing N° K75
12/5 X 700