DSPACE

https://dspace.org/

Rees-Poole, V S. Church Square, Pretoria. (date unknown) Pavilion drawings: East Island. 1.Tram pavilion & Bank Chambers (blueprint & parchment). 2.1Plan & sections. 2.2.Plan & elevations (blueprint & parchment). Details for concrete roof.

Rees-Poole, Vivian Sydney

2012-01-12
http://hdl.handle.net/10539/10971

Downloaded from a DSpace repository. https://dspace.org/

Drawing No. 3.

Church Square. Pretoria.

Tramway Pavilion on East Island.

Detail for Concrete Roof to: shewing Re-inforcement. 1½" Scale.

Concrete for Flat Roof & Beams – 1·2·3 cc Specification.

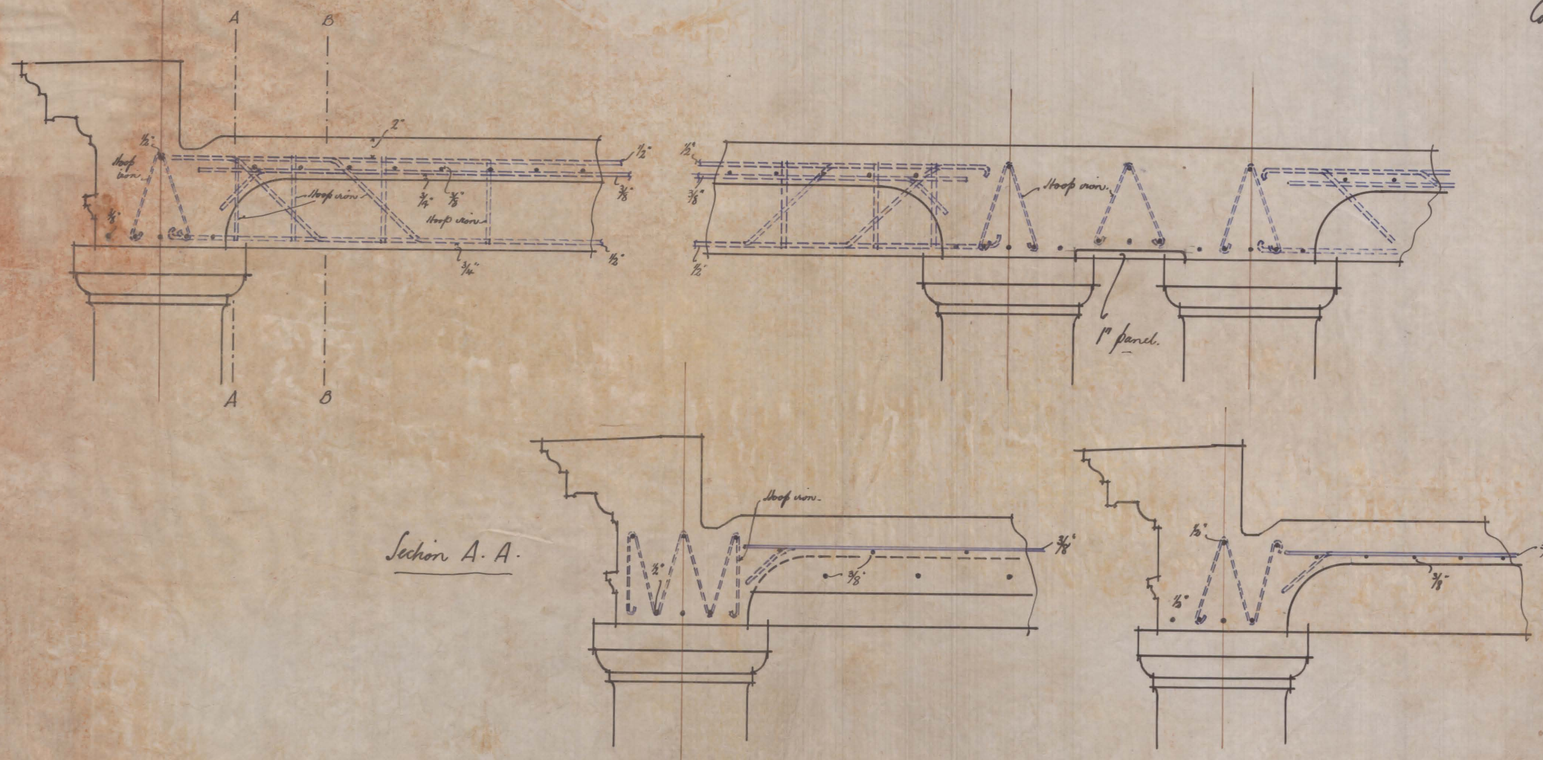

Section A.A.

Section B.B.

CHURCH SQUARE · PRETORIA
TRAMWAY PAVILION on EAST ISLAND
DETAIL FOR CONCRETE ROOF
SECTIONS
NO DATE
V.S. Reespoole