


Drawing No. 3.


Church Square. Pretoria.
Tramway Pavilion on East Island.

Detail for Concrete Roof to: showing reinforcement. $1\frac{1}{2}$ " Scale.


Concrete for Flat Roof
Beams - 1.2.3
see Specification.

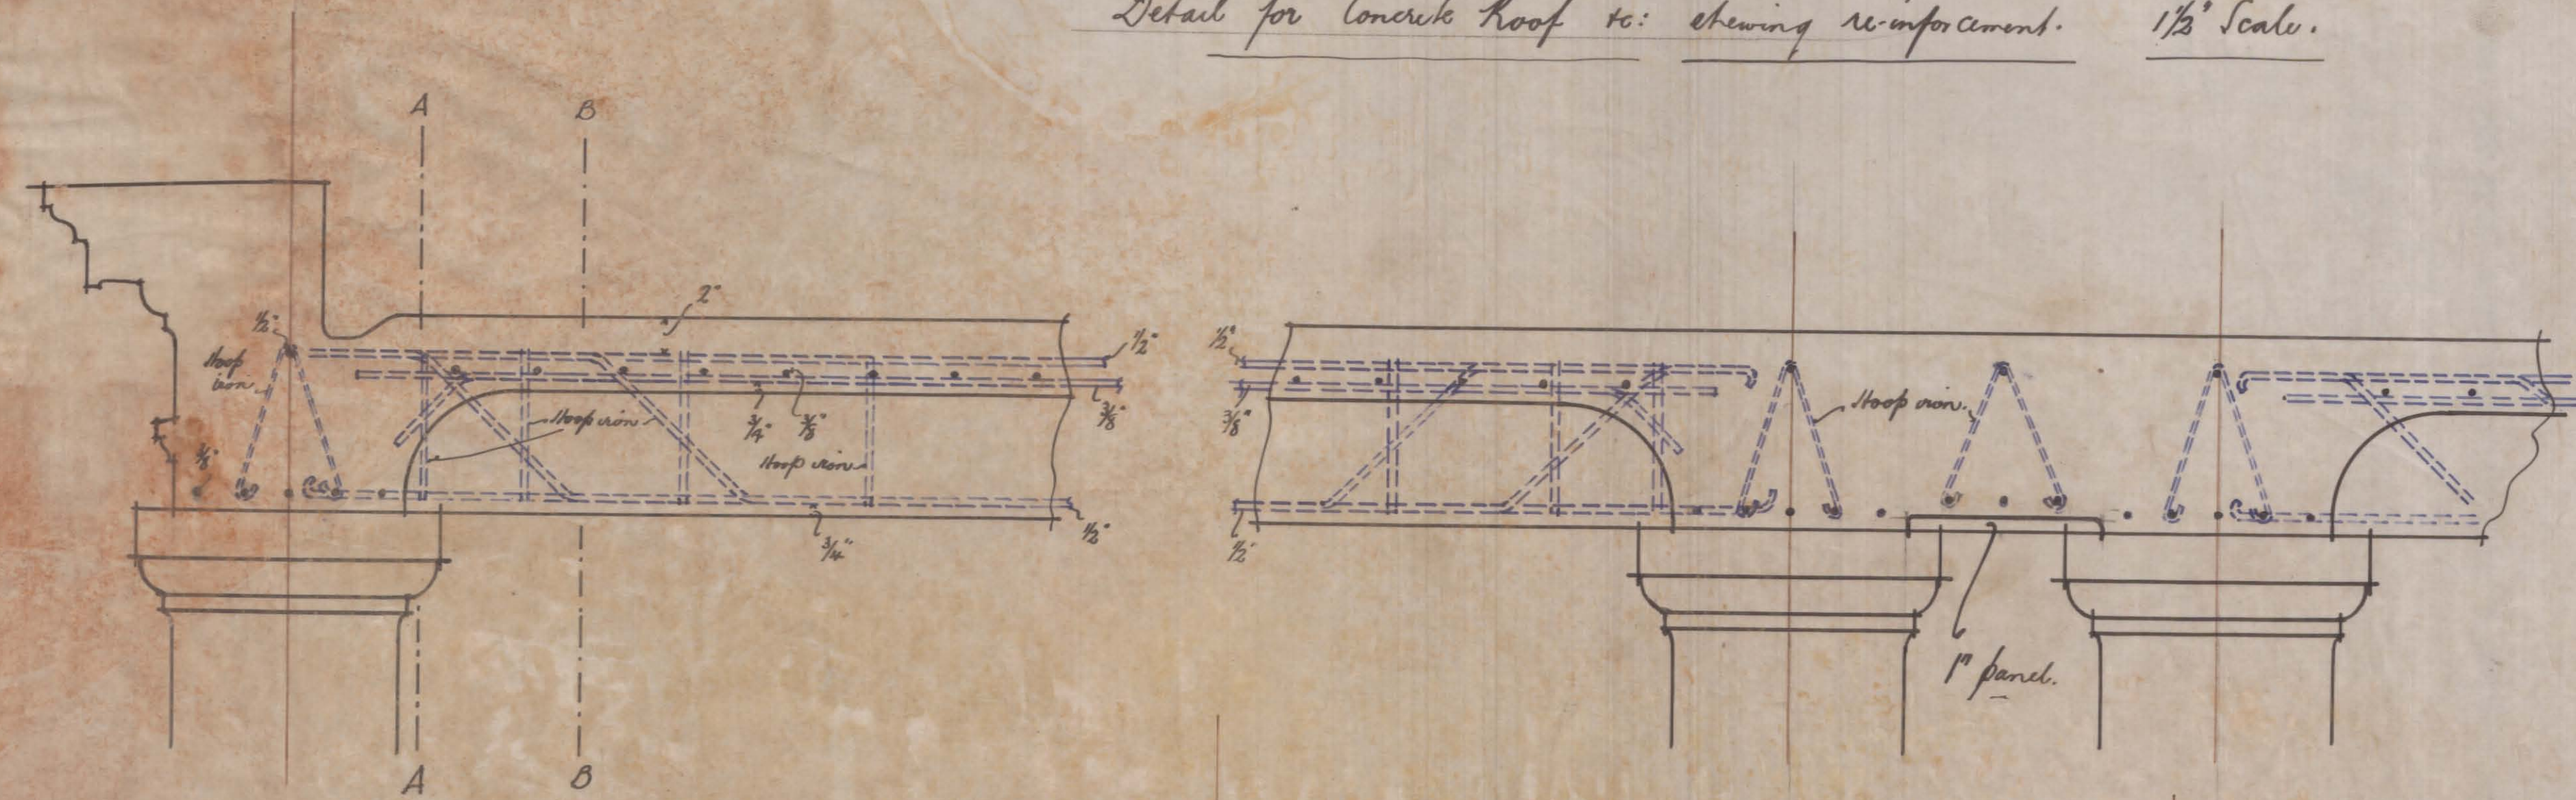

Section A.A.

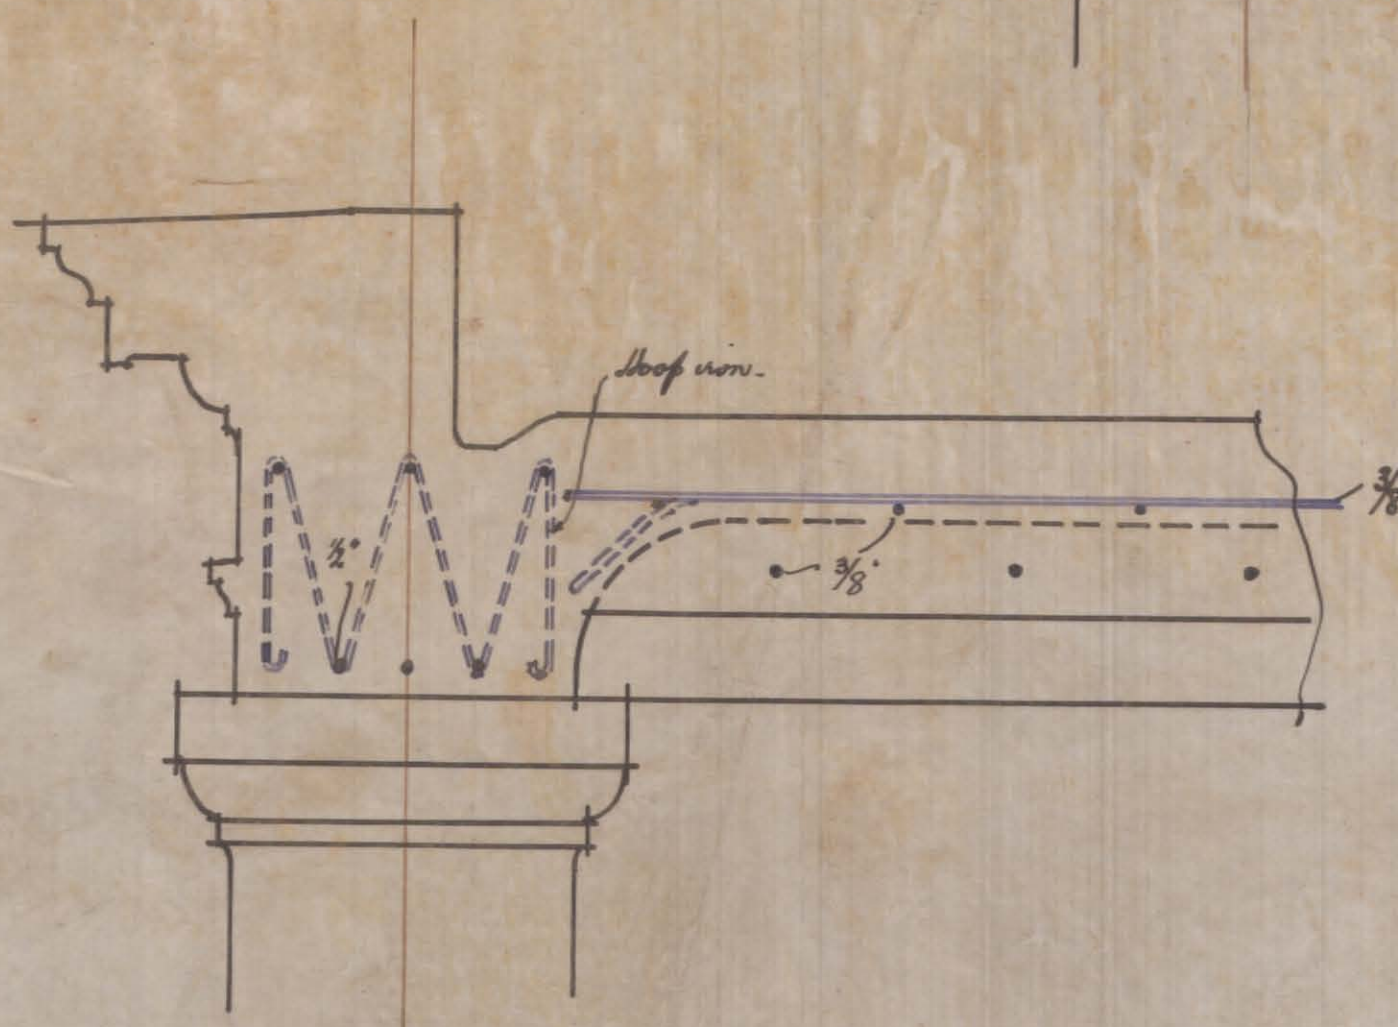

Section B.B.

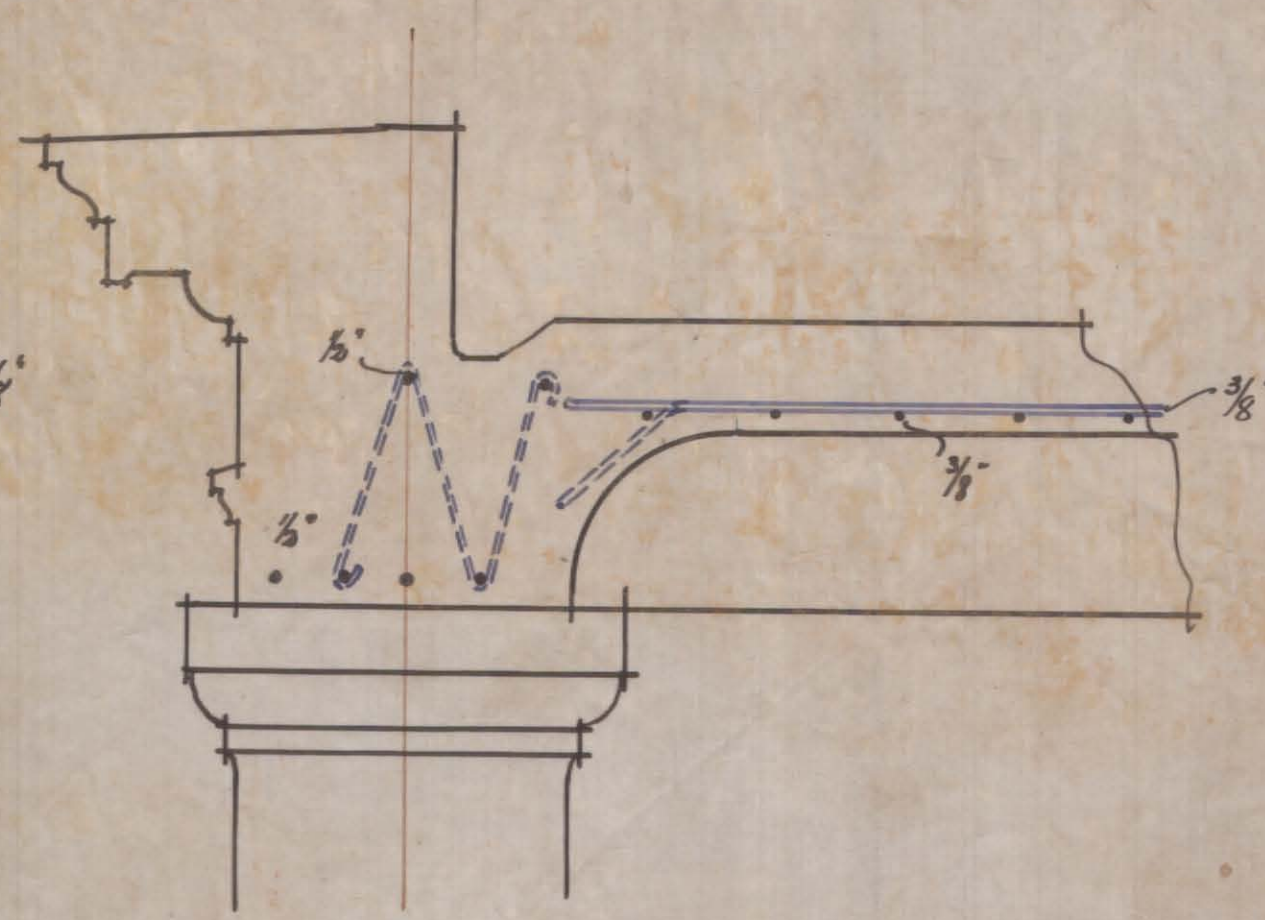

CHURCH SQUARE - PRETORIA
TRAMWAY PAVILION ON EAST ISLAND
DETAIL FOR CONCRETE ROOF
SECTIONS
NO DATE
V. S. REESPOOLE