DSPACE

https://dspace.org/

Rees-Poole, V S. Church Square, Pretoria. (date unknown) Pavilion drawings: East Island. 1.Tram pavilion & Bank Chambers (blueprint & parchment). 2.1Plan & sections. 2.2.Plan & elevations (blueprint & parchment). Details for concrete roof.

Rees-Poole, Vivian Sydney

2012-01-12
http://hdl.handle.net/10539/10971

Downloaded from a DSpace repository. https://dspace.org/

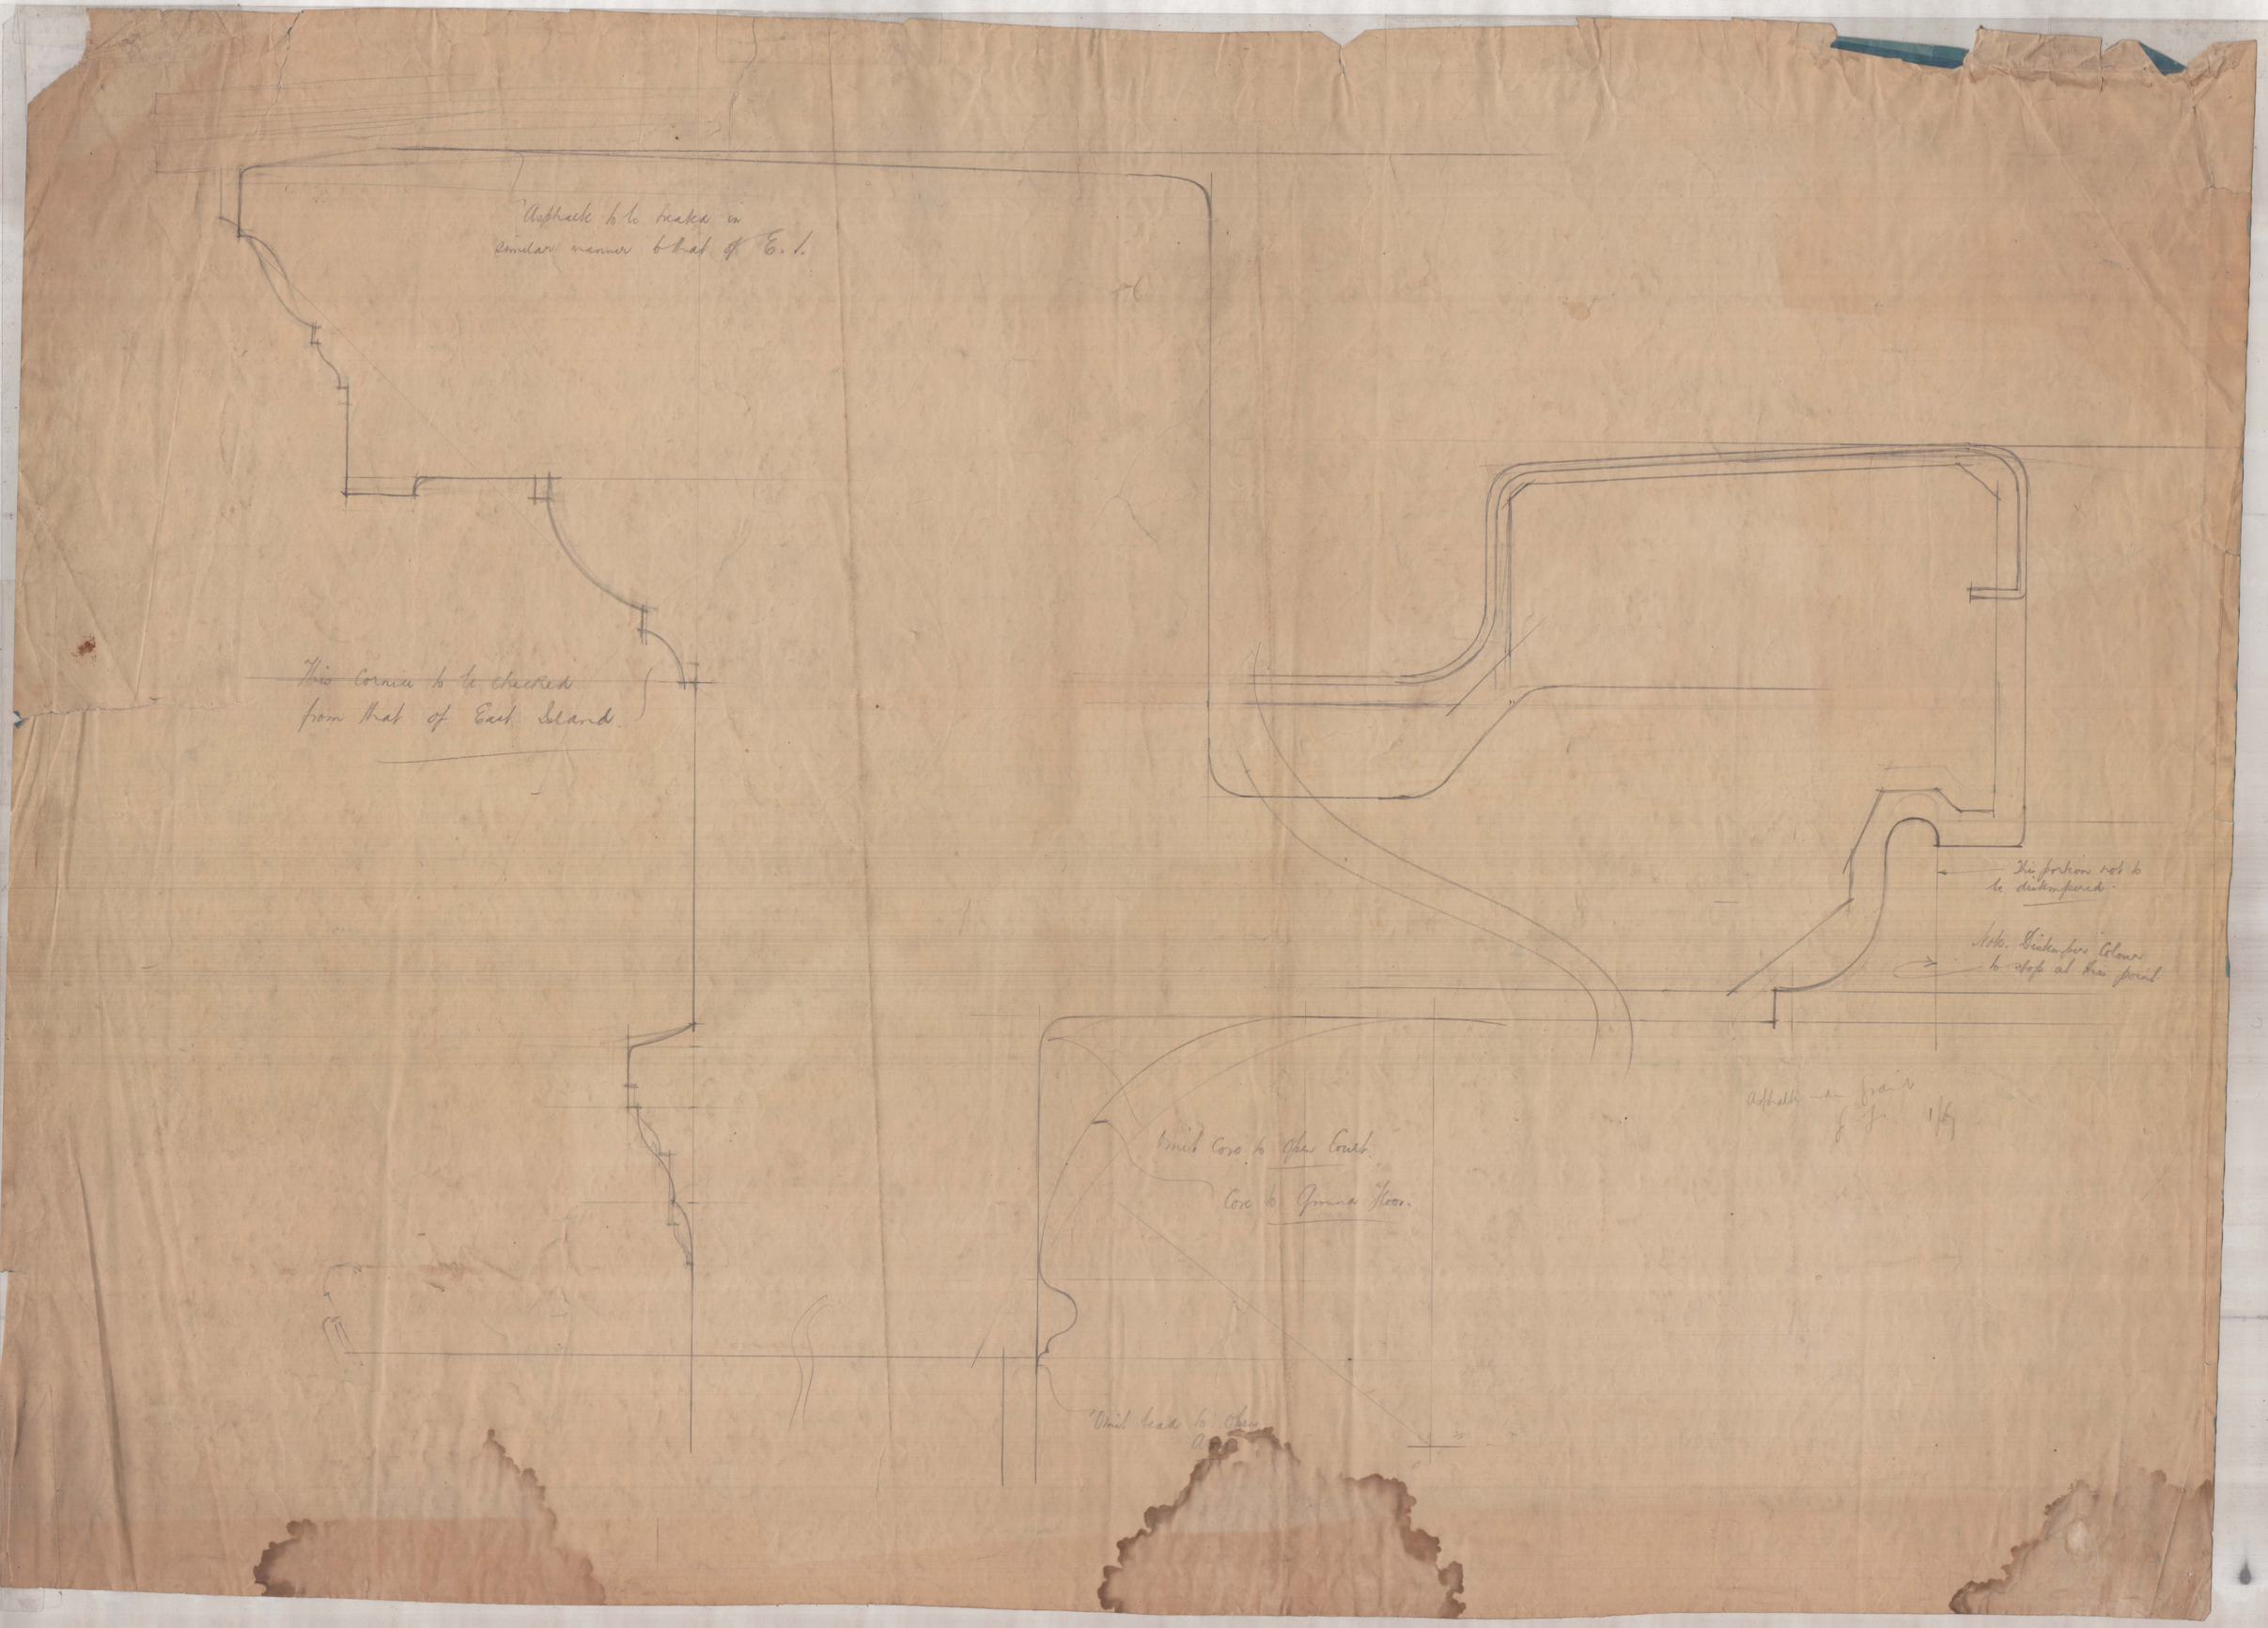
Asphalt to be treated in similar manner to that of E. I.
This Cornice to be checked from that of East Island
This portion not to be distempered.
Note. Distemper Colour to stop at this point
Asphalt under grain
Omit Core to Open Court
Core to Ground Floor.
Omit lead to Open