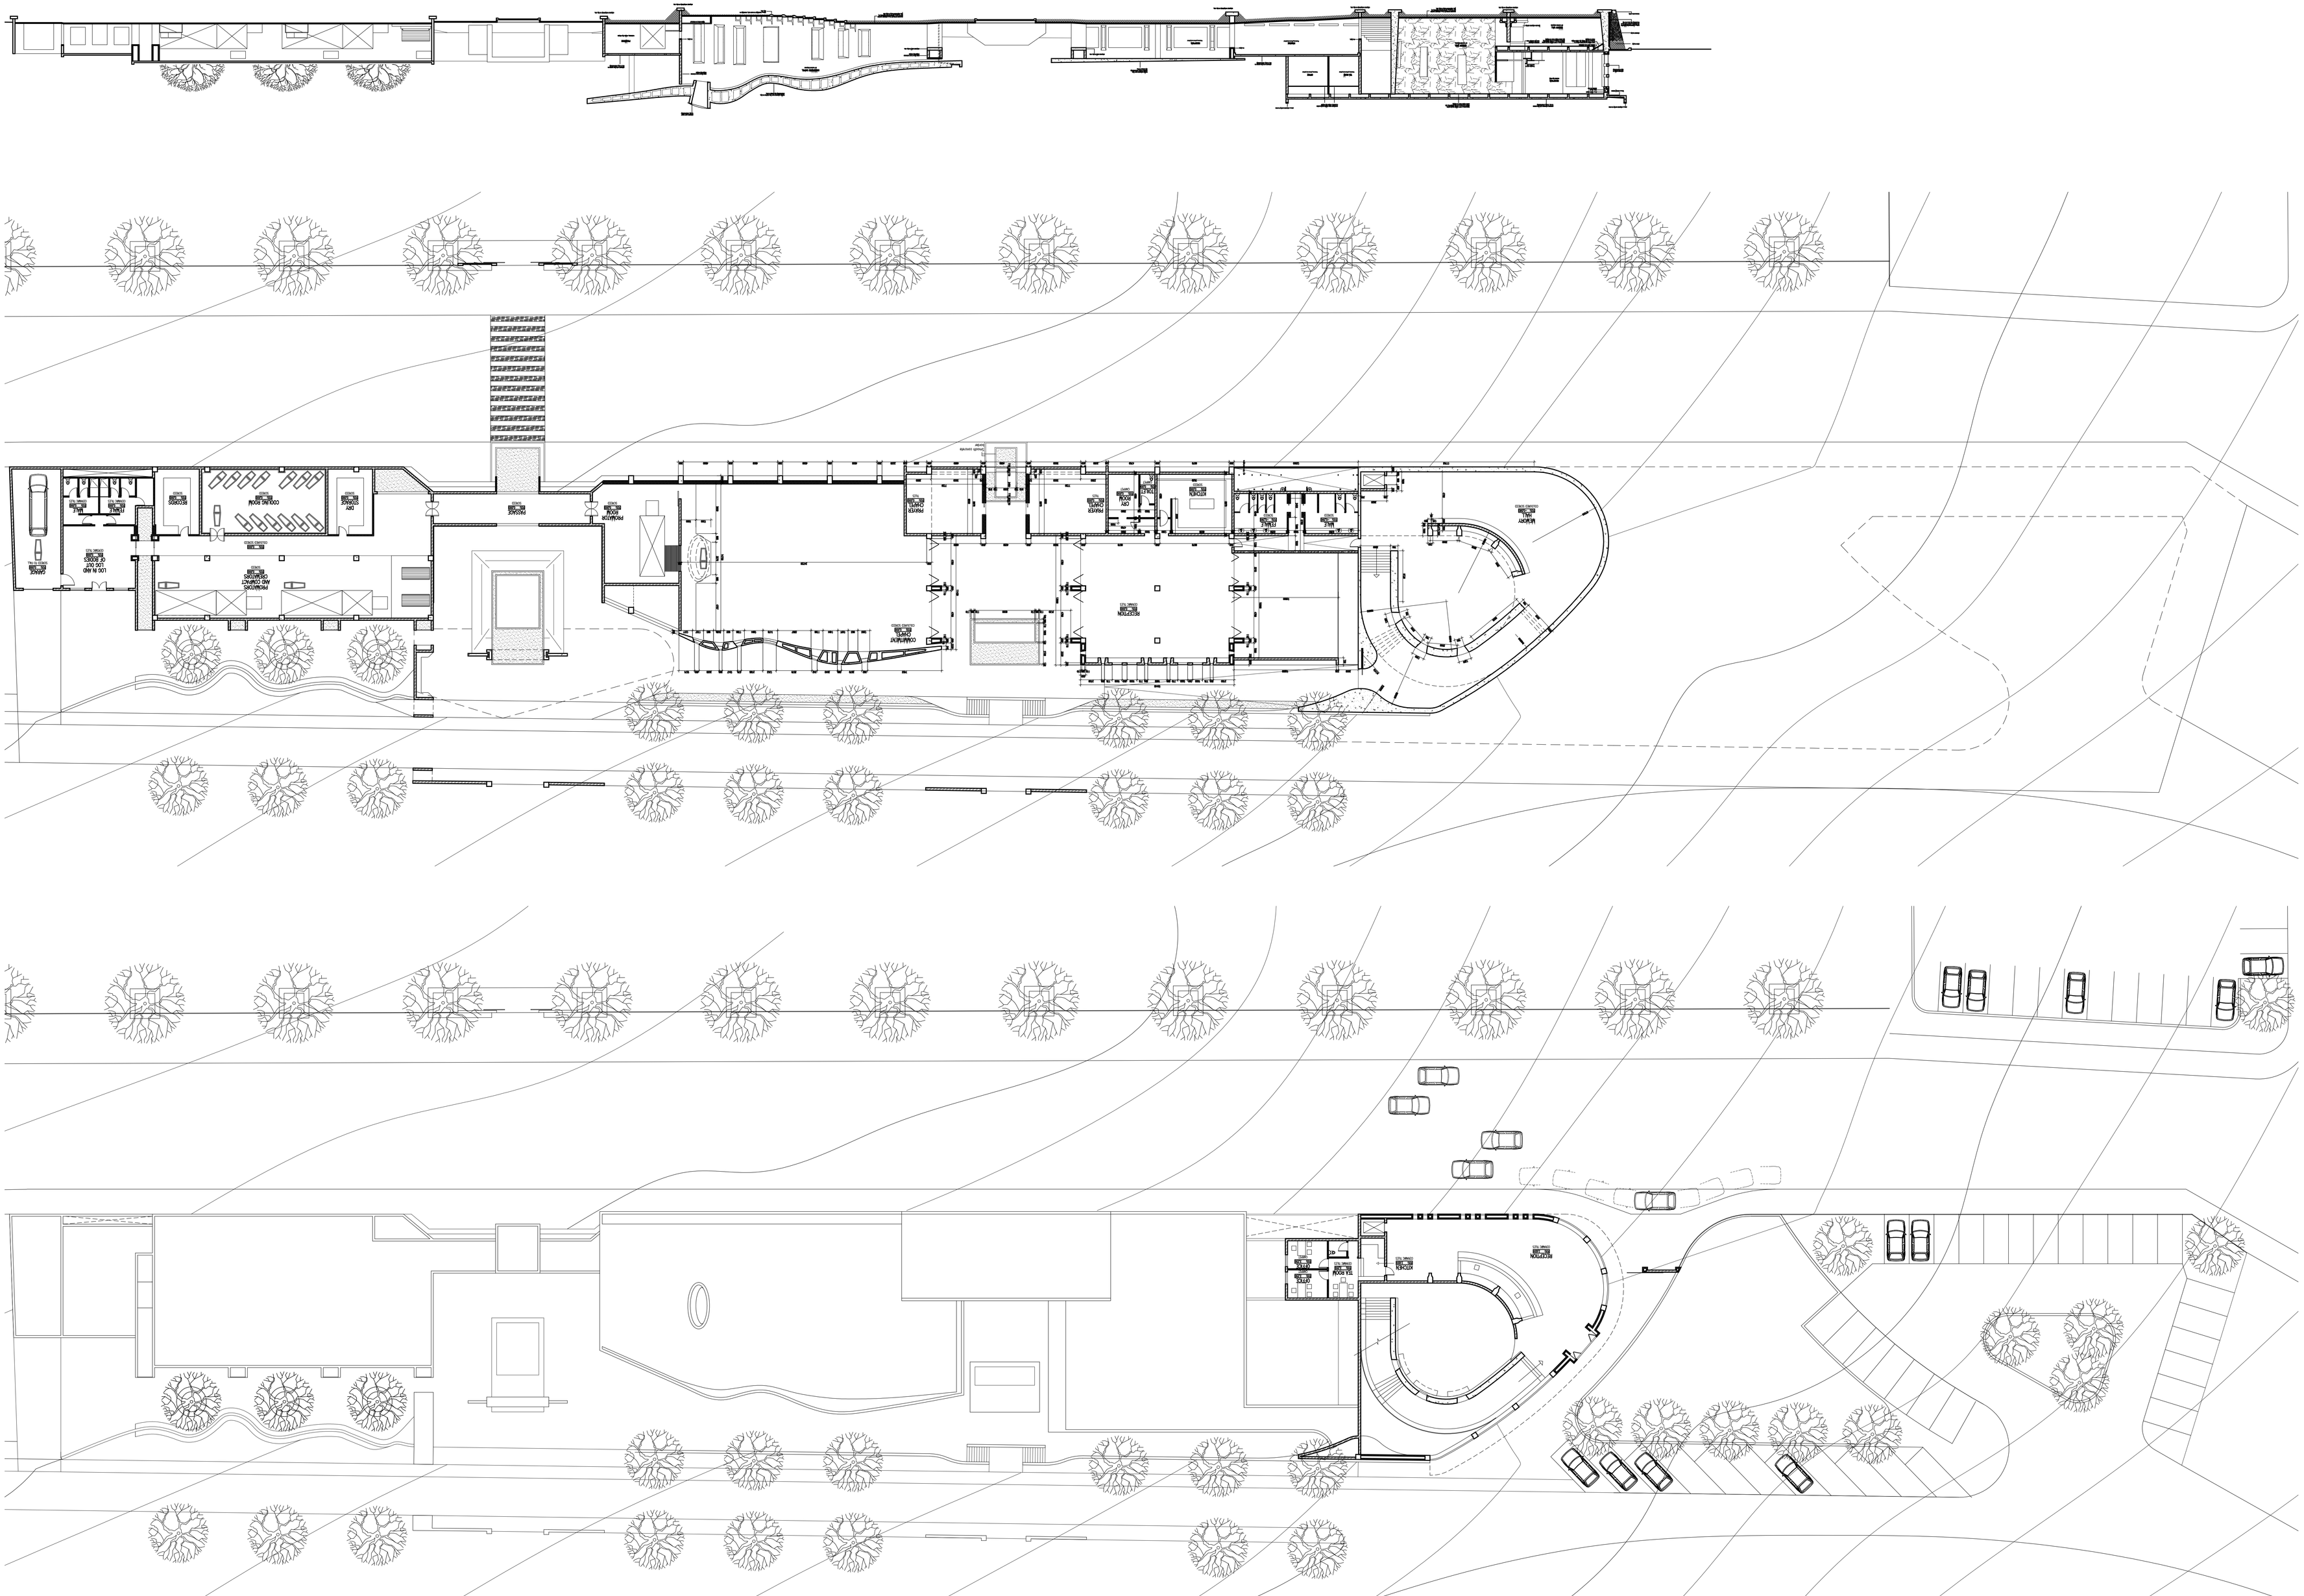
GARAGE
COOLING ROOM
DRY
STORAGE
KITCHEN
RECEPTION
FEMALE
RESTROOM
MALE
RESTROOM
LOBBY
RECEPTION
COUNTER
TEA ROOM
KITCHEN
RECEPTION
